MESKER BROS. IRON WORKS.

TENTH EDITION

1892

421 to 441 S. 6th & 506 S. 7th St. SAINT LOUIS, MO.

MANUFACTURERS OF COMPLETE HOUSE FRONTS.

ELEVATORS.

Send for our Circular, Prices and Discounts on Elevators.

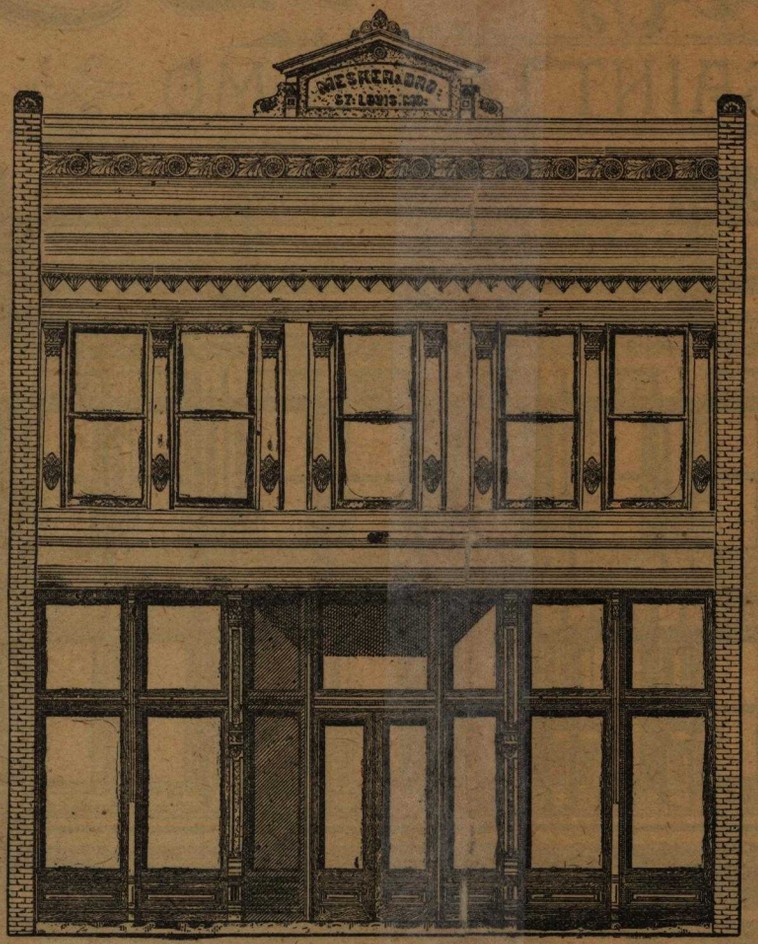

30 feet wide. **No. 1001.** Price, $331.00

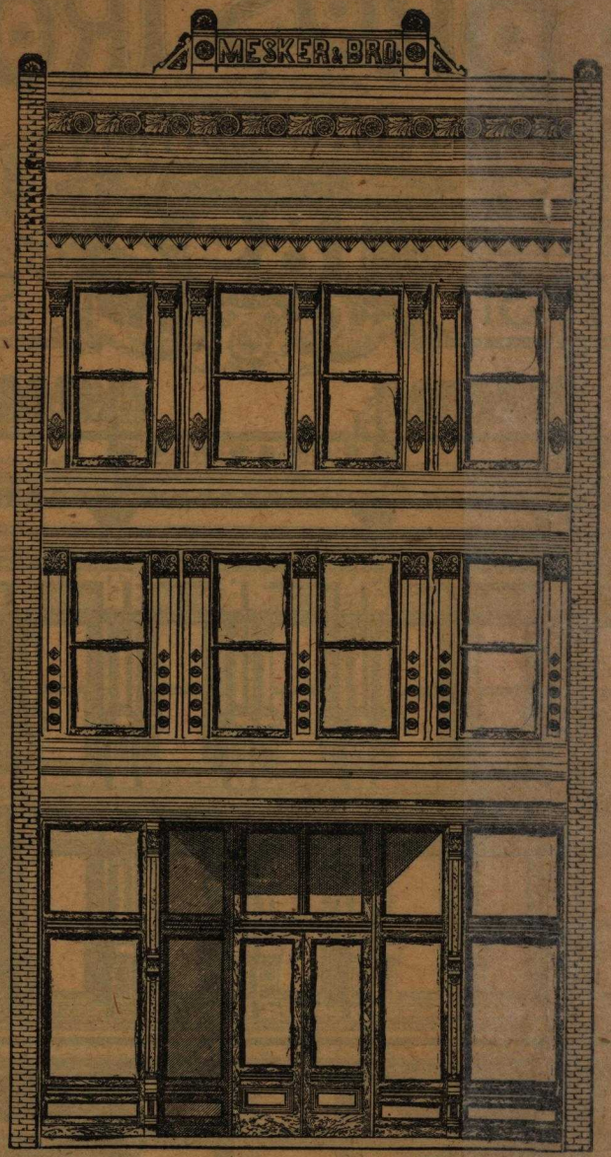

25 feet wide. **No. 1002.** Price, $344.00

DWELLING HOUSE FRONTS.

Send for Circular, Prices and Discounts on our New Modern Galvanized Iron Dwelling House Fronts.

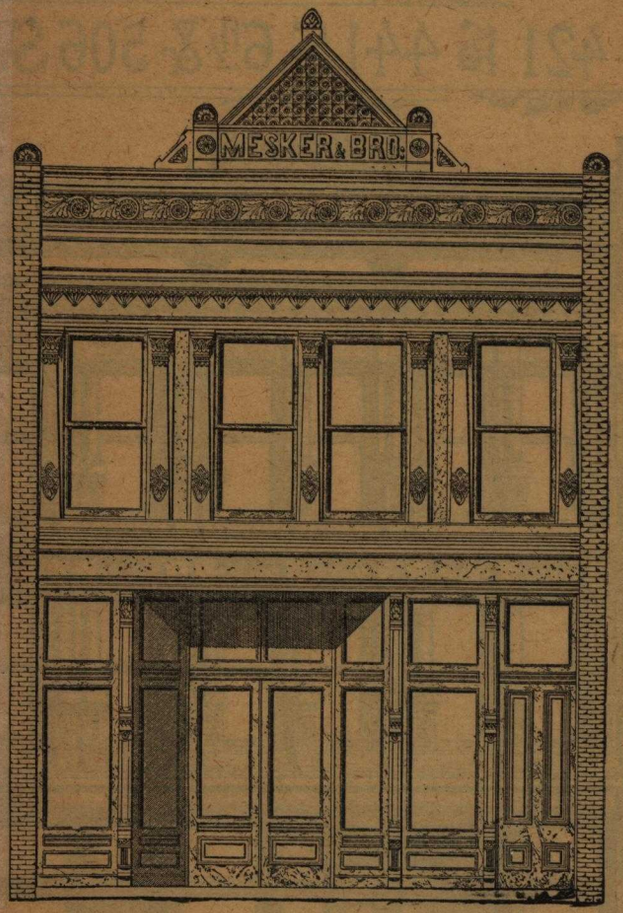

24 feet wide. **No. 1003.** Price, $287.00

Our latest modern complete house fronts, as illustrated above, consist of the following: Intermediate Combination Wood and Steel Columns, Show Windows, Doors, Transoms, Box Window Frames and Sash of best quality White Pine Lumber, Double Strength Glass for first and upper stories. Plate Glass is furnished by us for lower lights of show windows if desired, but at an additional cost. All the Galvanized Iron Work from bottom of Lintel Cornice to top of Main Cornice and Pediments. Outside Piers as shown are to be Brick or Stone, also Sill Course to be made of Stone or Wood, not furnished by us. Fronts can be changed to suit any height or width of building, and can be put up by any ordinary mechanic, owing to their simple, practical construction. Send for Discount.

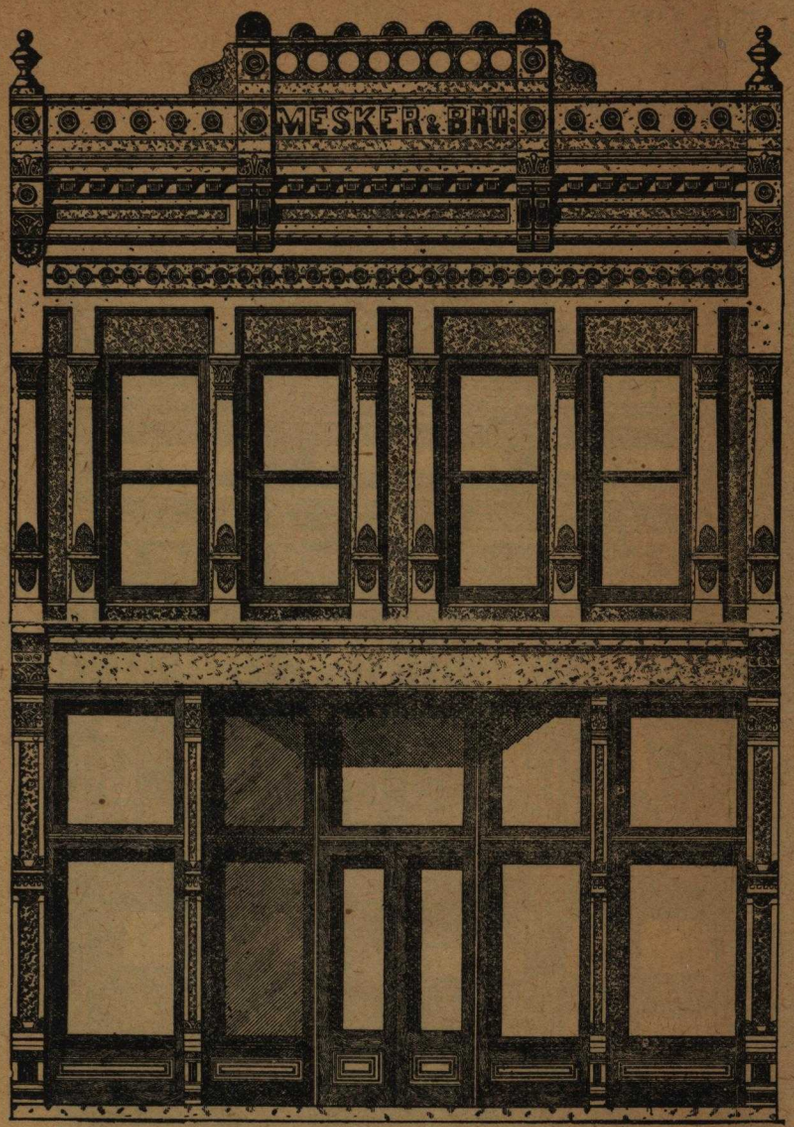

25 feet wide. No. 1004. Price, $415.00.

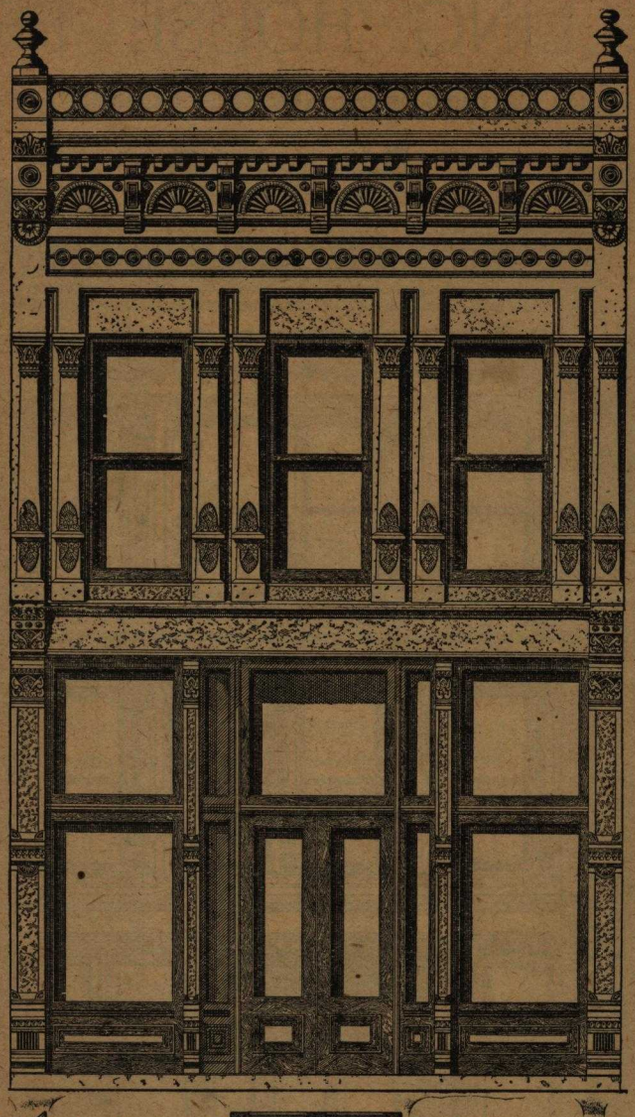

20 feet wide. No. 1005. Price, $340.00.

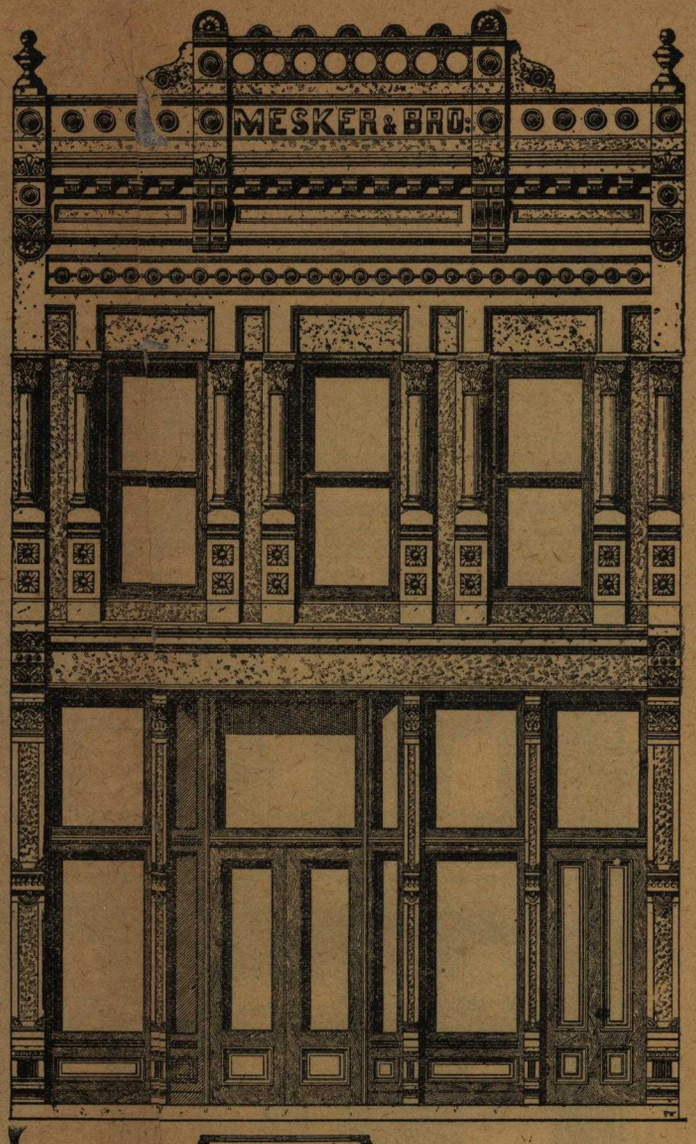

22 feet wide. No. 1006. Price, $376.00.

DIRECTIONS FOR ORDERING GALVANIZED IRON HOUSE FRONTS.

Send us a sketch of the ground plan as shown above and as accompanying the several house-front illustrations, giving the location of columns, store doors, hall doors, stairs and show windows.

Always give accurate measurement of total width of building from out to out. Give height of stories in the clear, also height between ceiling and roof, figure height of joists in Second floor, ceiling and roof, and prove these figures when added with total height of building from first story sill course to roof.

If party walls are to be used, give full particulars. Our designs can be changed to suit any length or height of building. Designs illustrated in our Catalogue can be furnished at least 20 per cent. cheaper than special designs.

All work pertaining to our galvanized iron house fronts is accurately fitted together before being crated and shipped, and is so constructed that accompanied by our full instructions and drawings, our fronts can be set up by any mechanic and at one-tenth the cost of similar work manufactured by others. For supplying new fronts to old buildings the advantages of our modern house fronts over any other house fronts are unapproachable on account of their ready and rapid construction. Our fronts can be completely prepared to suit the conditions and requirements before old fronts are taken out, and can be erected and completely finished in a very short time. If handsome appearance at moderate cost is desired in remodeling of old fronts, our construction and designs of modern house fronts can not be surpassed, and parties contemplating such improvements would do well to consider the advantages presented by us. Any of the designs shown in this Catalogue can be successfully adapted for this purpose to building of any height or width. Directions as to route of shipment, when any preference exists, should accompany all orders.

DWELLING HOUSE FRONTS.

Send for Circular, Prices and Discounts on our New Modern Galvanized Iron Dwelling House Fronts.

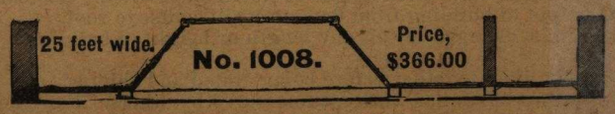

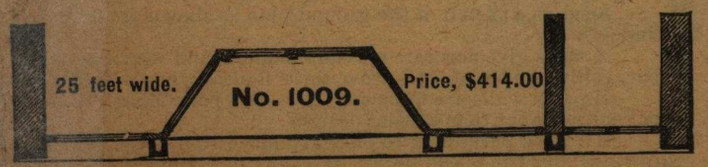

Prices for above fronts are F. O. B. cars St. Louis, ready to put up, consisting of Combination Wood and Steel Columns, Show Windows, Doors, Transoms, Box Window Frames and Sash, all 1¾ inches thick; Double Strength Glass for first and upper stories. All Galvanized Iron Work from bottom of Lintel Cornice, to top of Cornices and Pediments, with wood lookouts every eight feet apart. Outside Piers for 3-story front to be of Brick, also Sill Course made of Stone or Wood, not furnished by us.

ELEVATORS.

Send for our Circular, Prices and Discounts on Elevators.

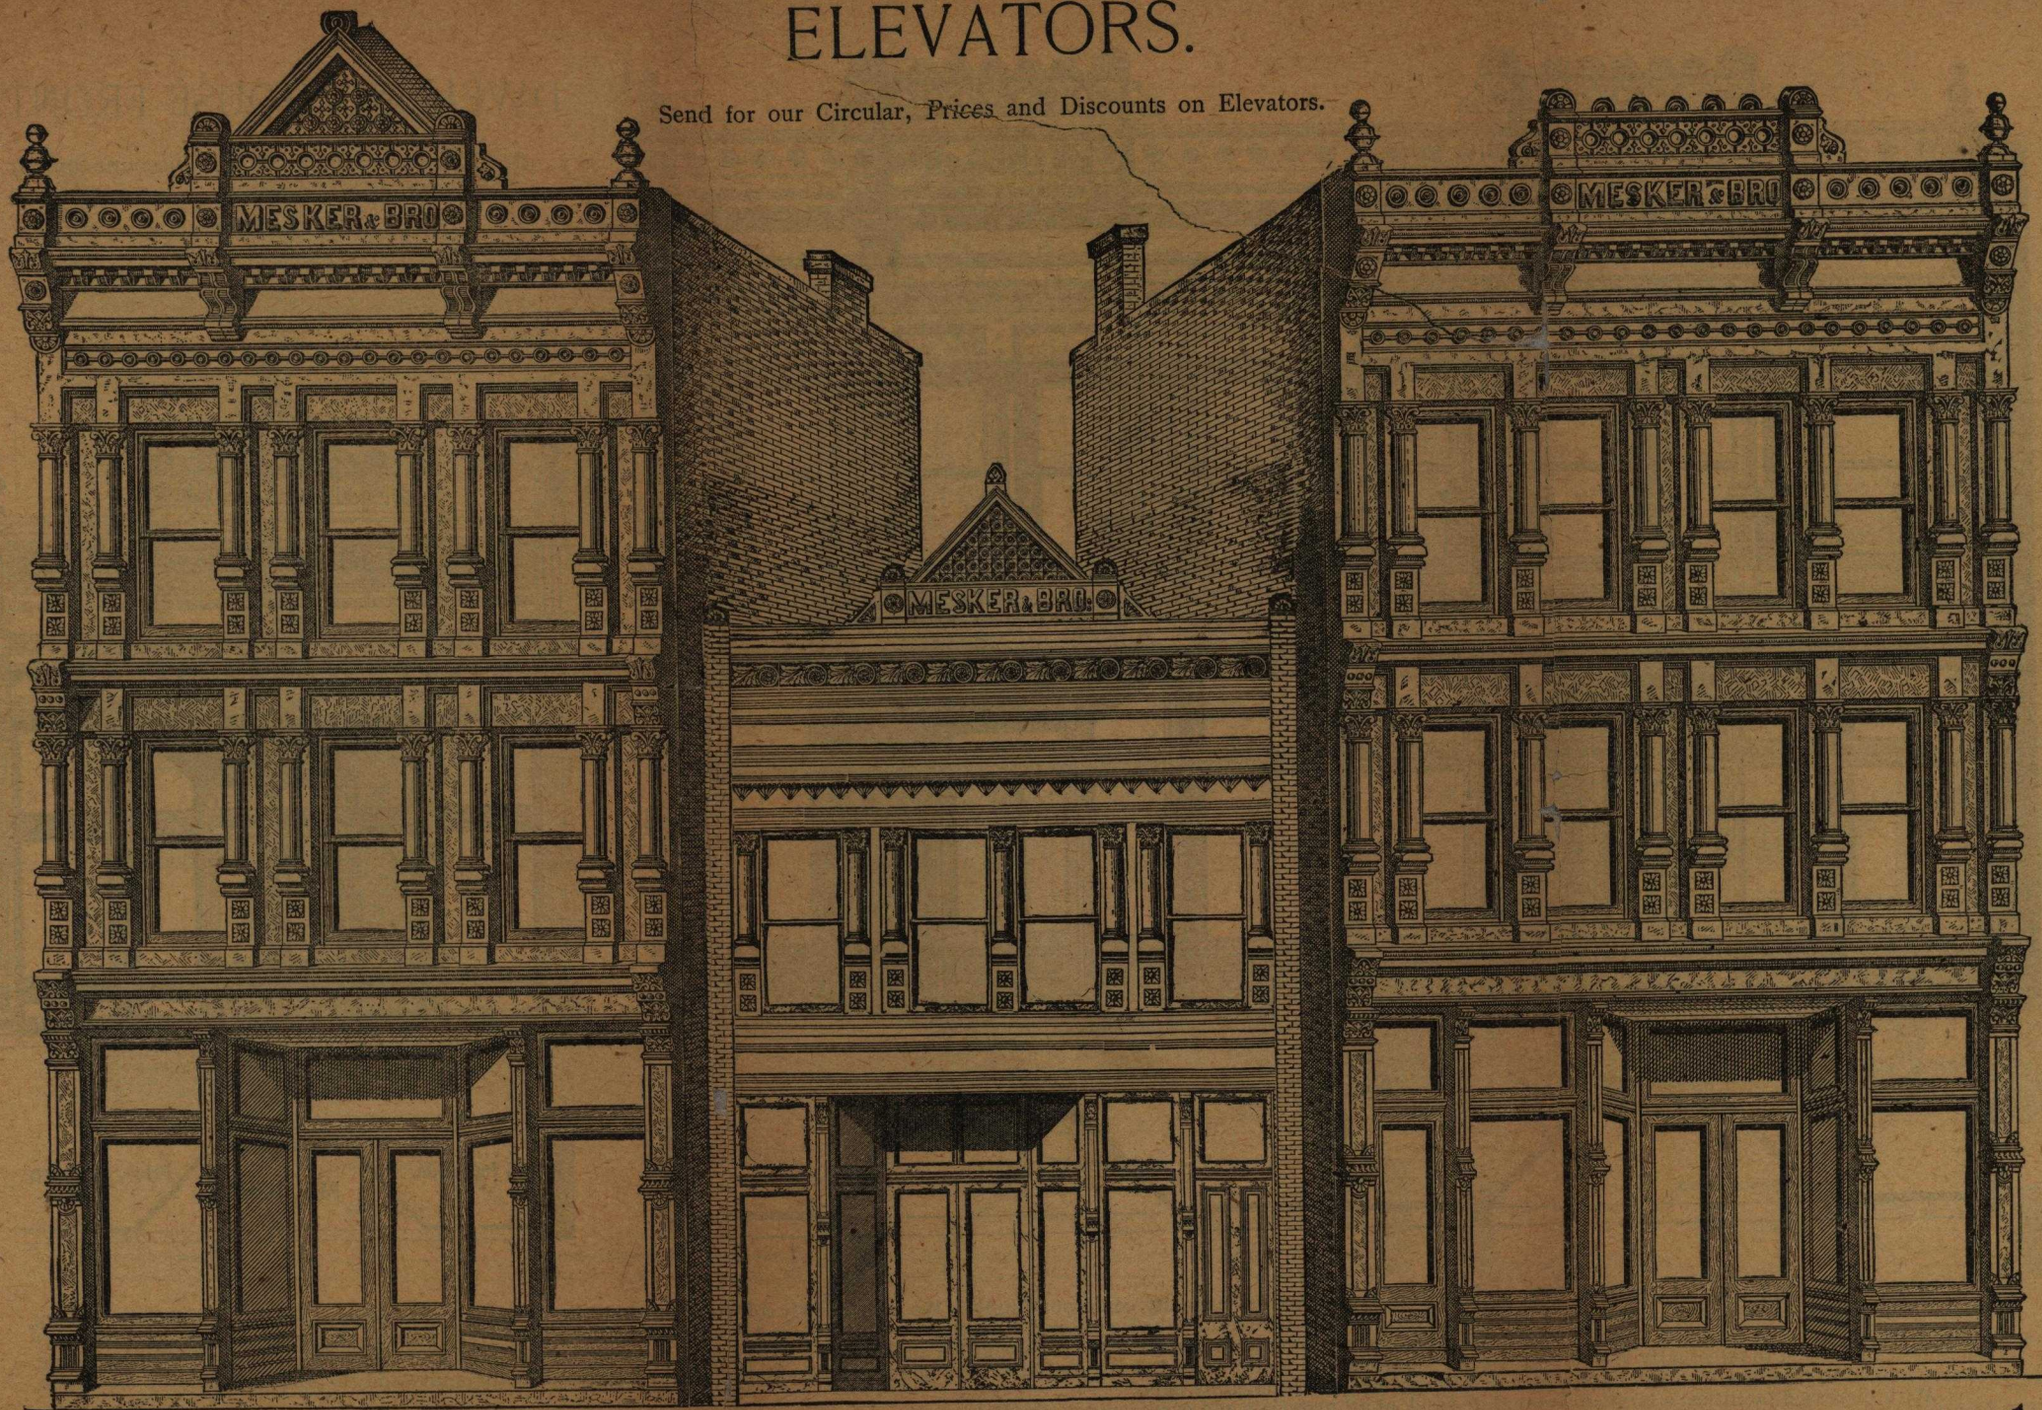

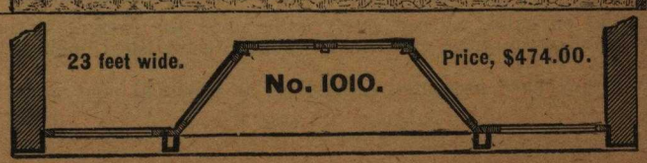

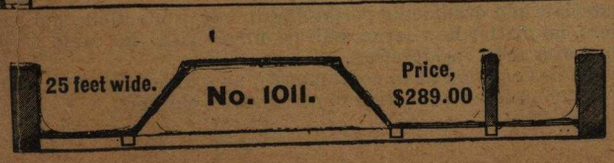

DWELLING HOUSE FRONTS.

Send for Circular, Prices and Discounts on our New Modern Galvanized Iron Dwelling House Fronts.

50 feet wide. **No. 1013.** Price, $777.00.

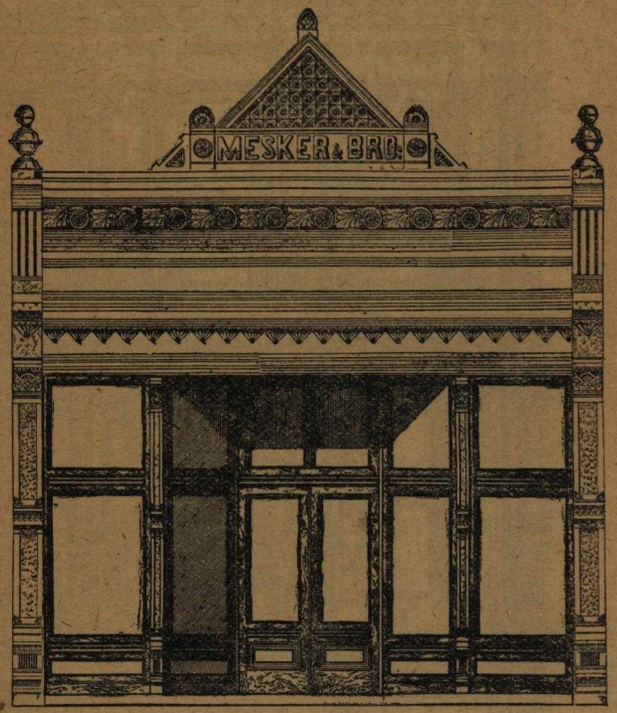

25 feet wide. **No. 1014.** Price, $235.00.

The continued increase of our trade has compelled us to increase our capacity correspondingly. We have largely added to our buildings, occupying at present 110,000 square feet of floor space. Our works are provided with steam power of ample capacity throughout, and equipped with the most modern and powerful machinery for every portion of the work; not only have we adopted for the purpose the most serviceable inventions of modern times, but wherever these have fallen short to meet the requirements of our specialties, we have had, regardless of expense, machines constructed to effectually answer our special requirements, and provided as we are with every possible labor-saving device suggested by ingenuity and the requirements of our trade, we are enabled to produce our work of quality and with promptness equaled by none.

With increased facilities, a large and complete stock of all materials and ornaments pertaining to our productions and specialties on hand, we can safely enter upon the present season with the full assurance and promise to our customers that their orders, no matter how large, will be filled with the same accuracy and promptness for which we have established such firm reputation, and which to maintain shall as heretofore be our principal aim and consideration.

Our long experience in the manufacture of complete house fronts has enabled us to continuously add improvements wherever they have presented themselves as practical, and, with a large and steadily increasing trade, our work has invariably earned the complete satisfaction of owners and builders.

ELEVATORS.

Send for our Circular, Prices and Discounts on Elevators.

No. 1015.

50 feet wide. Price, $803.00.

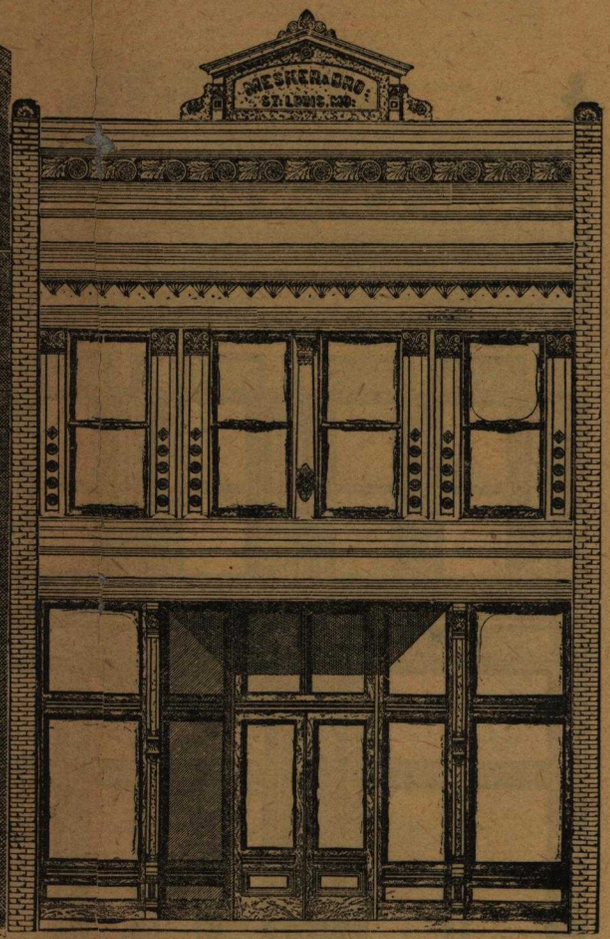

25 feet wide. No. 1016. Price, $272.00

The increased demand for our complete modern house fronts and their general introduction and adoption throughout the country, fully demonstrates their true merits and commendable qualities.

Our construction as well as our columns are fully protected by letters of patents as to secure to us exclusively the right to produce our modern house fronts, brought to their present state of perfection by years of experiments and large expenditures; and while others may try to produce imitations of our modern house fronts, none can approach us in point of architectural beauty, expediency and perfection of construction or durability; and as to price, our facilities for manufacturing, the low rates of freight due to our patent construction and close nesting and packing in consequence, and the purchase of all materials pertaining to our complete house fronts in large quantities and for cash enable us to distance all competition.

Our designs are all original; we adopt modern ideas as soon as presented and where practical. We personally supervise every distinct branch of our business and devote our undivided attention to same. Every department is in charge of a competent superintendent, especially selected and fit for that particular branch.

It is our aim to have our complete house fronts introduced into every town and city of the United States and Territories, and to that effect we solicit the correspondence of Owners, Contractors and Builders, assuring them prompt attention and faithful and careful execution of any and all orders entrusted to our care.

ELEVATORS.

Send for our Circular, Prices and Discounts on Elevators.

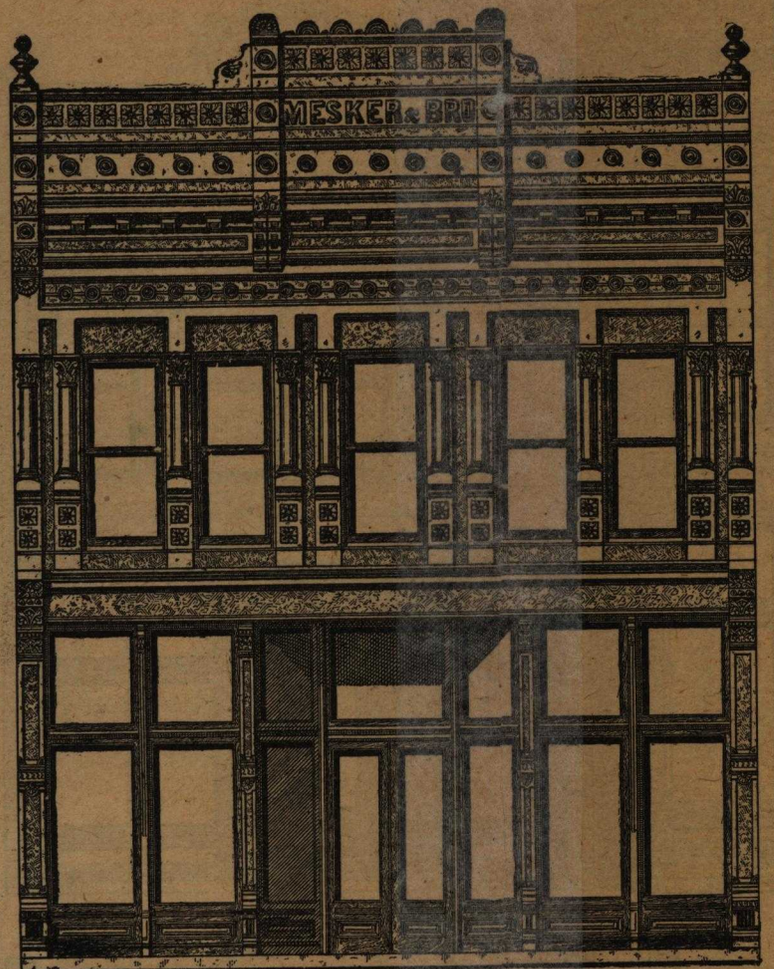

30 feet wide. **No. 1017.** Price, $496.00

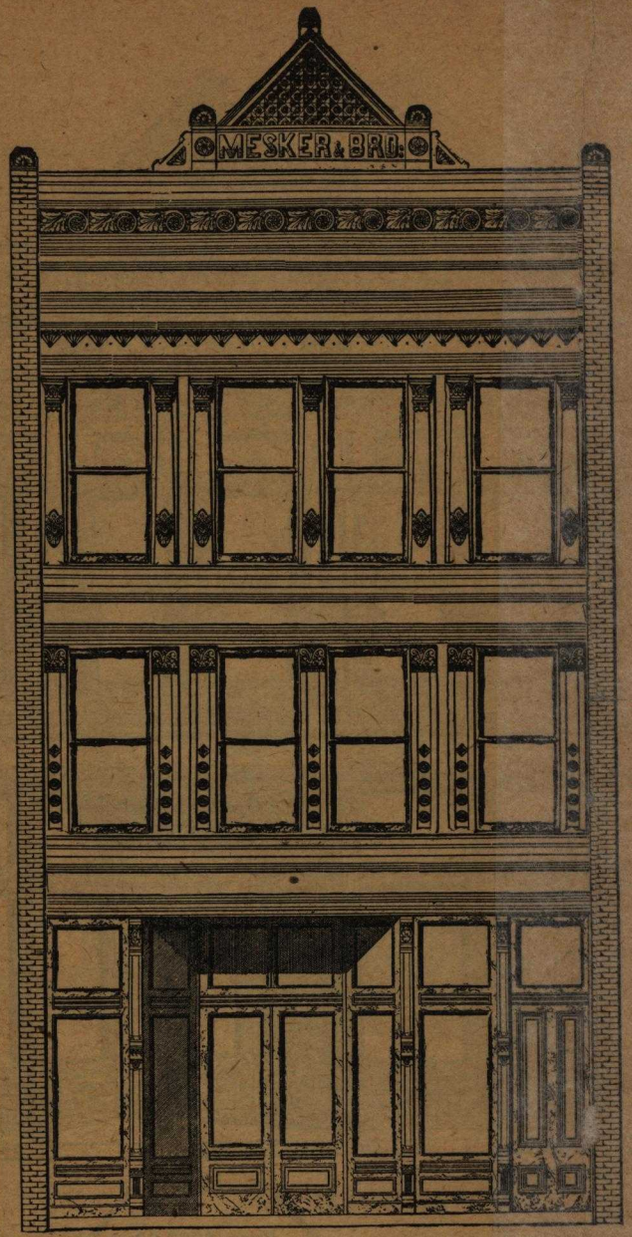

25 feet wide. **No. 1018.** Price, $371.00

DWELLING HOUSE FRONTS.

Send for Circular, Prices and Discounts on our New Modern Galvanized Iron Dwelling House Fronts.

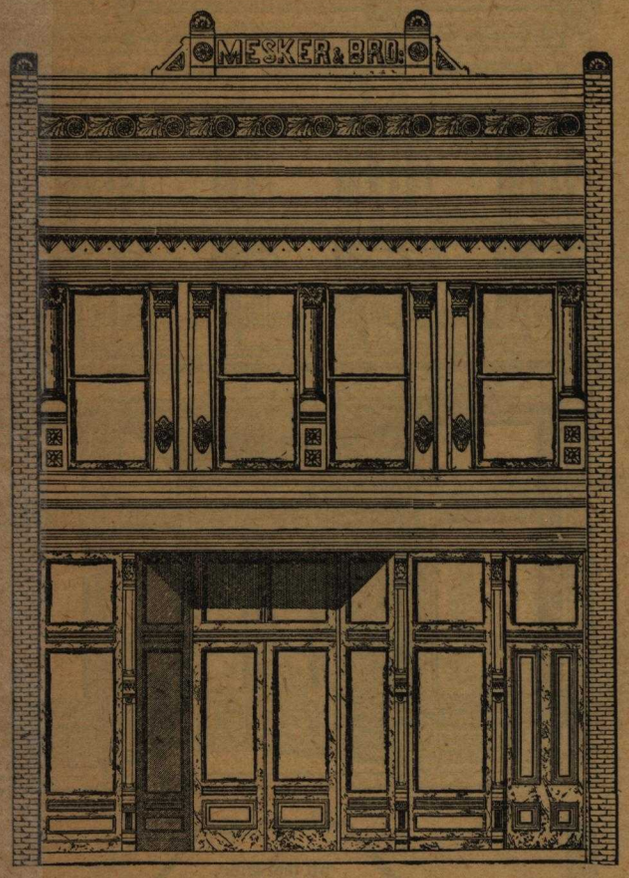

24 feet wide. **No. 1019.** Price, $268.00

The tenth and latest edition of our illustrated catalogue is presented to the building public, with new modern designs of house fronts, and supersedes all former issues. In this catalogue we have submitted a few modern designs, in which we have embodied all practical improvements, with the special object in view, of adding to the former commendable qualities of our house fronts, at the same time reducing their cost considerably, and feel confident, that a careful perusal of our catalogue by Architects, Contractors and parties contemplating the construction or remodeling of buildings, it will be of invaluable service to them, in perfecting and cheapening their designs, thereby combining durability and elegance of appearance, with economy in price. We are enabled to produce testimonials from all our customers, expressing the highest appreciation of our modern house fronts, but want of space prevents us from inserting same. Our fronts are distributed throughout the country, and if parties contemplating building, desire to ascertain the special merits of our fronts, we will, on receipt of their address, send them the names of our customers in their vicinity, from whom they can obtain the required information, and we are beforehand convinced, that it will, in every instance, be highly commending our work.

DWELLING HOUSE FRONTS.

Send for Circular, Prices and Discounts on our New Modern Galvanized Iron Dwelling House Fronts.

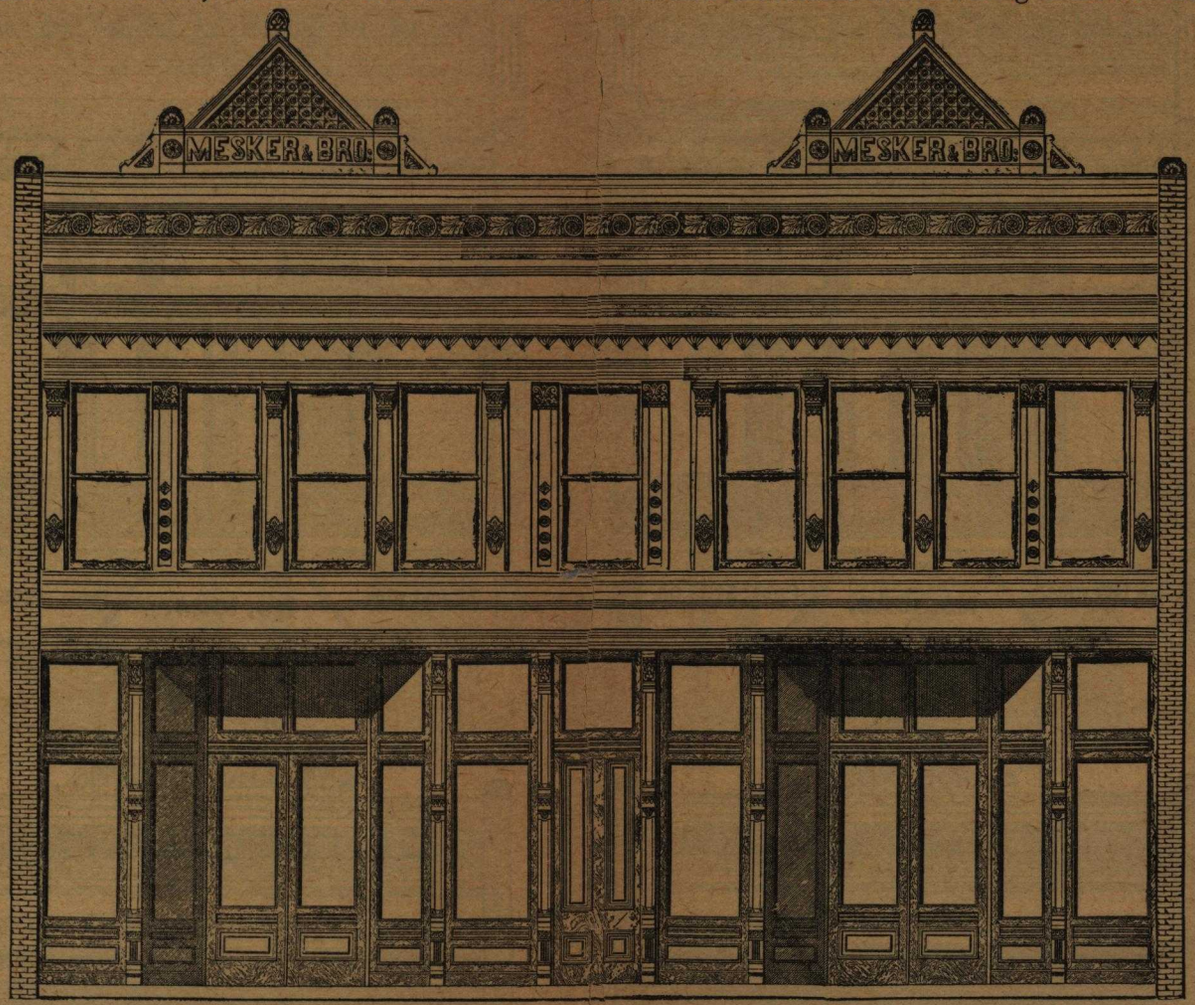

50 feet wide. **No. 1020.** Price, $560.00

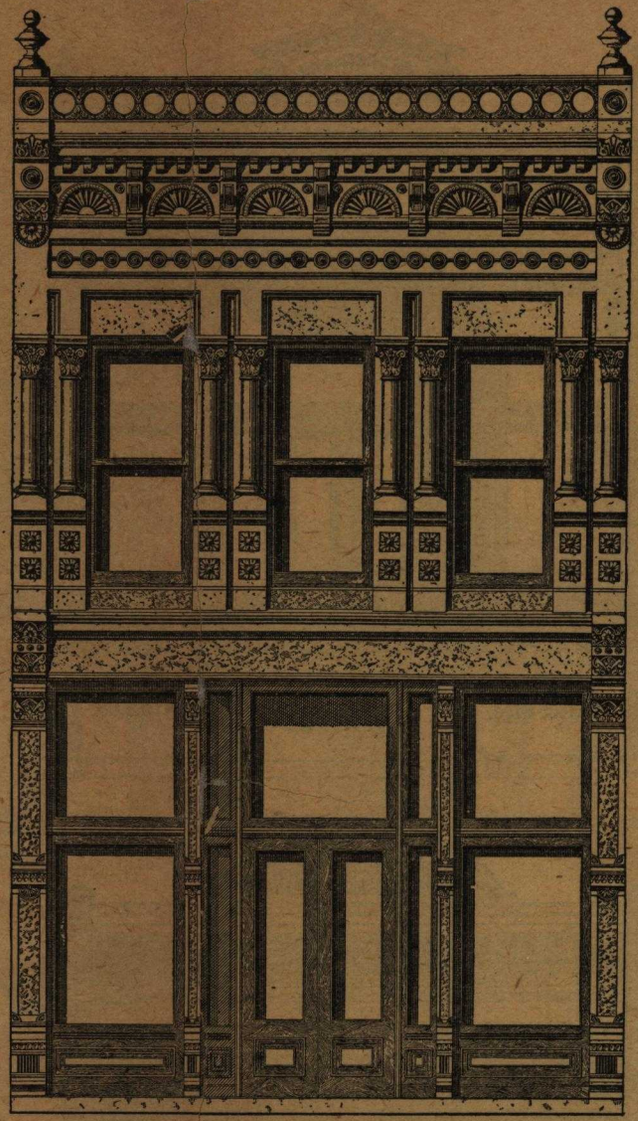

21 feet wide. **No. 1021.** Price, $350.00

The superior advantage of Galvanized Iron House Fronts, as manufactured by us, over all other House Fronts, has enabled us to successfully introduce them into every State and Territory their reputation for economy in price, elegance in appearance and durability is fully established.

We have manufactured over 2,000 Fronts, of from two to five stories in height, some of very ornamental and elaborate design.

The first Galvanized Iron House Front erected by us in Evansville, Ind., 25 years ago, has required no repairs to the present date and has given entire satisfaction.

Galvanized Iron House Fronts as manufactured by us are no longer an experiment, their reputation is firmly established, wherever they have been introduced, their merits are so prominent and manifold that they have taken pre-eminent front rank among Modern House Fronts, especially as their comparative low price brings them within the reach of everyone contemplating building.

The detail and architectural finish accomplished in our Modern House Fronts is far superior to that obtainable in Cut Stone or Cast Iron, while in cost it is less than one-fifth of either, and as the durability of Galvanized Iron is unquestioned, the great merits of our Fronts as to expediency of construction, architectural beauty, economy and utility are such recommendations as to entitle them to preference wherever brought into competition with any other Front.

Our Fronts are susceptible to a high class and artistic finish in imitation of Cut Stone by proper application of paint and sand.

We contract to furnish the entire Fronts complete, and besides the Galvanized Iron Front of second and upper stories, provide our patent Steel Columns, Store Doors and Transoms, Show Windows and Glass for first story, also Box Window Frames, Sash and Glass for second and upper stories; in so doing we can guarantee accuracy in fit and harmony in construction and detail, which could not be readily obtained if the several portions of the work were by different parties.

20 feet wide. **No. 1022.** Price, $198.00.

25 feet wide. **No. 1023.** Price, $233.00.

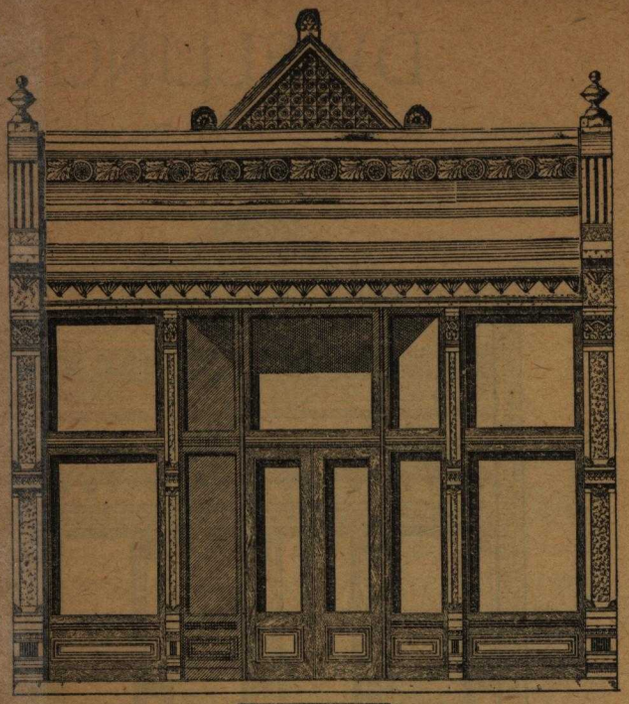

22 feet wide. **No. 1024.** Price, $205.00.

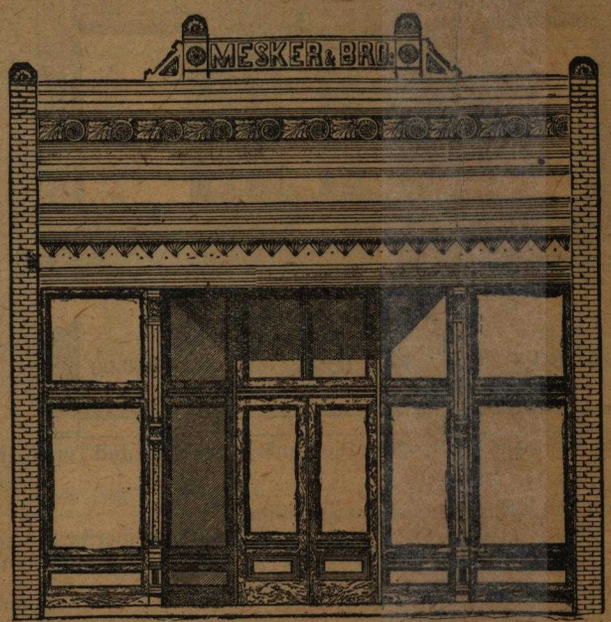

20 feet wide. **No. 1025.** Price, $157.00

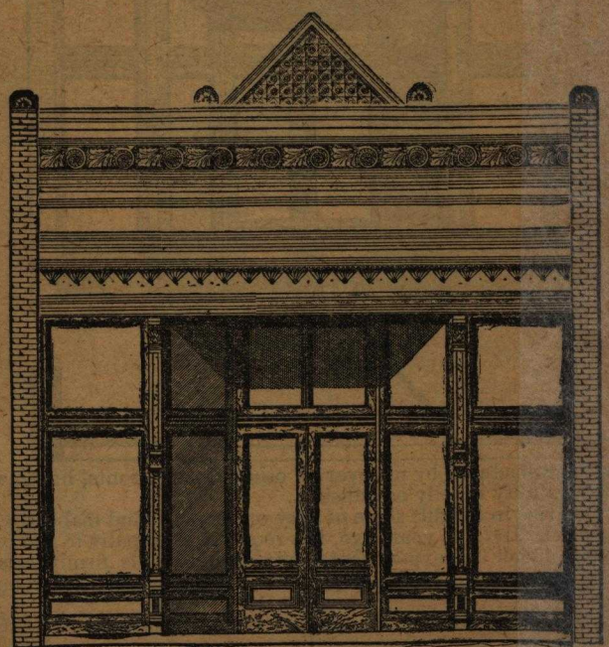

25 feet wide. **No 1026.** Price, $192.00

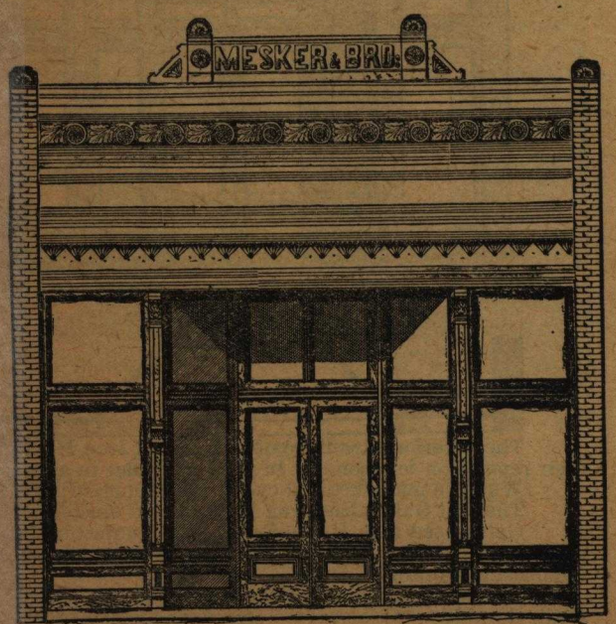

22 feet wide. **No. 1027.** Price, $164.00

ELEVATORS.

Send for our Circular, Prices and Discounts on Elevators.

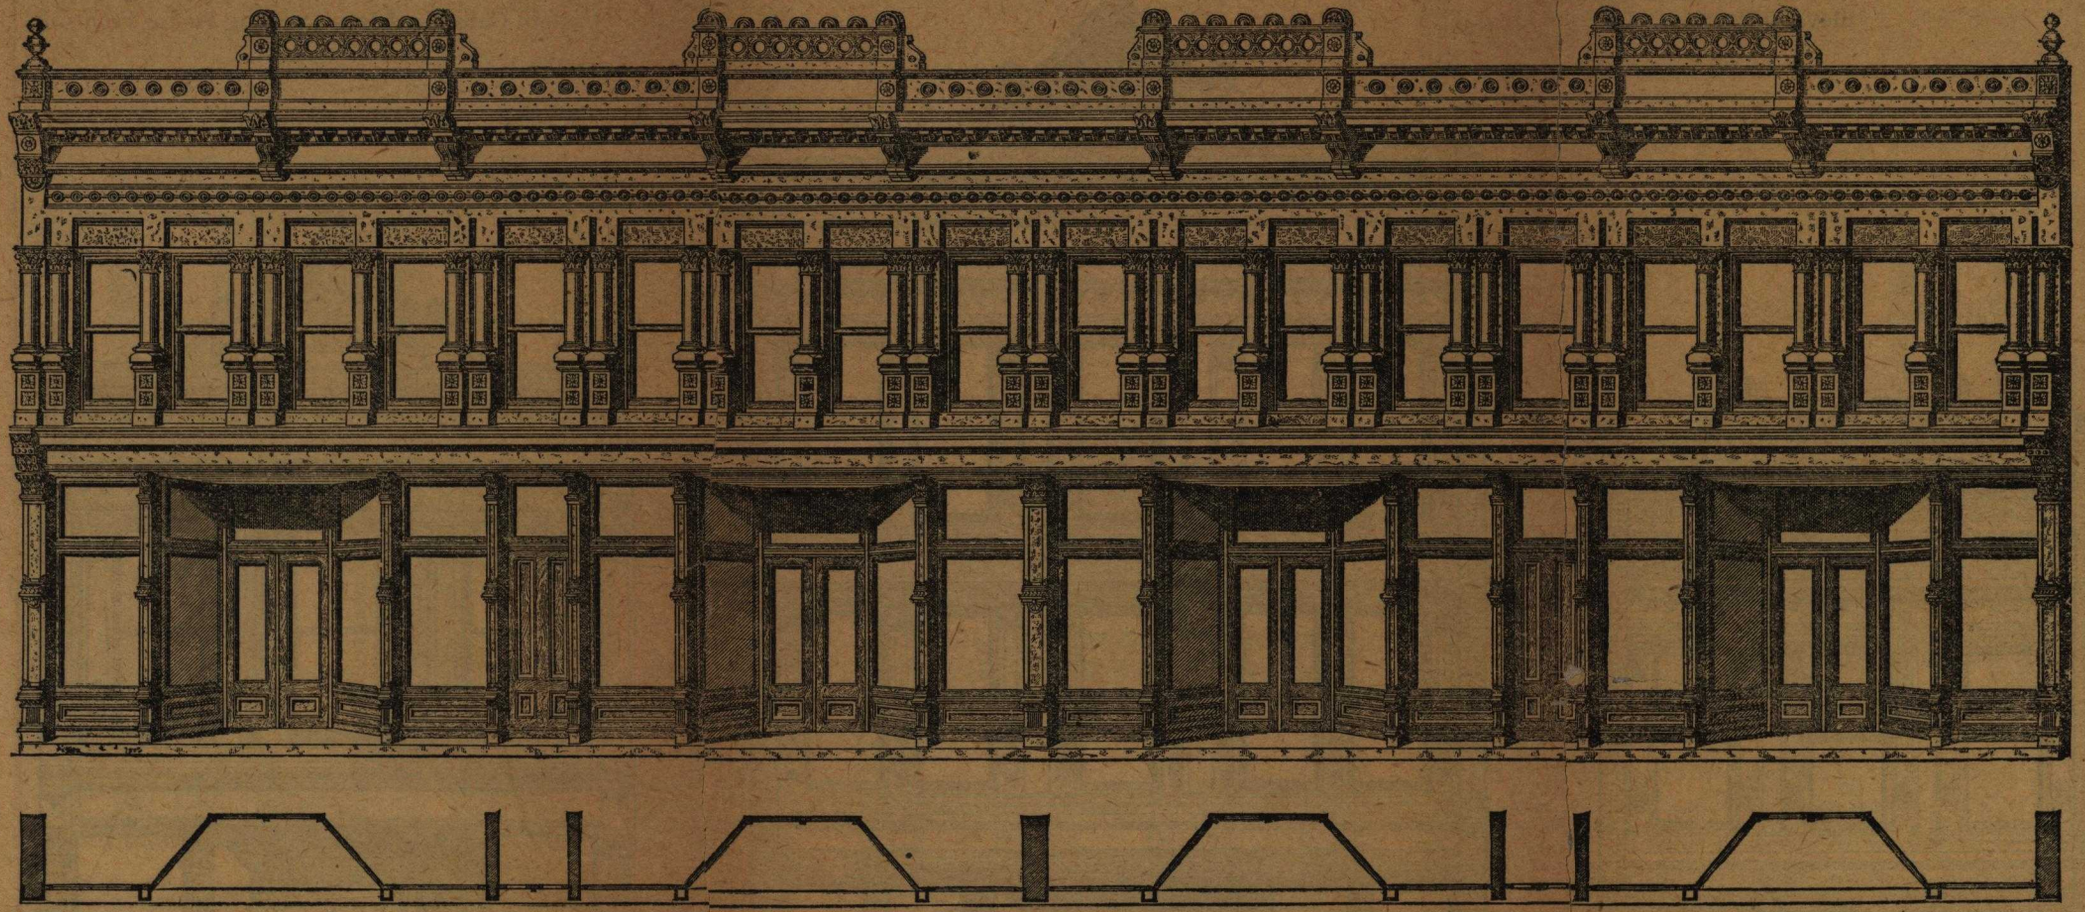

100 feet wide. **No. 1028.** Price, $1,571.00.

Cornice, height, 36 in. Projection, 24 in. Price, per foot, $1.40.
Balustrade, height, 22 in. **No. 1029.** Price, per foot, 70c.
Pediment, height, 32 in. Price, $8.60. Urns, each, $1.00.
Total height of cornice, balustrade and pediment, 90 inches.

Cornice, height, 81 in. Projection, 5 in. Price, per foot, $1.30.
No. 1030.
Pediment, Price, $12.00. Letters, each, 50c.

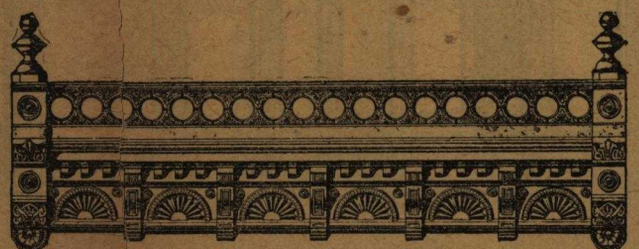

Cornice, height, 36 in. Projection, 24 in. Price, per foot, $1.35.
Balustrade, height, 22 in. **No. 1031.** Price, per foot, 60c.
Urns, each, $1.00. Total height, 58 inches.

ELEVATORS.

Send for our Circular, Prices and Discounts on Elevators.

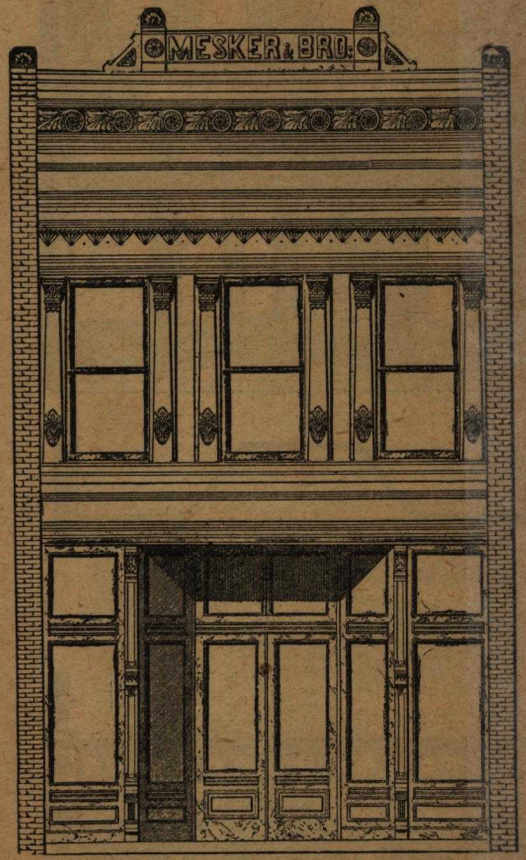

20 feet wide. **No. 1032.** Price, $222.00

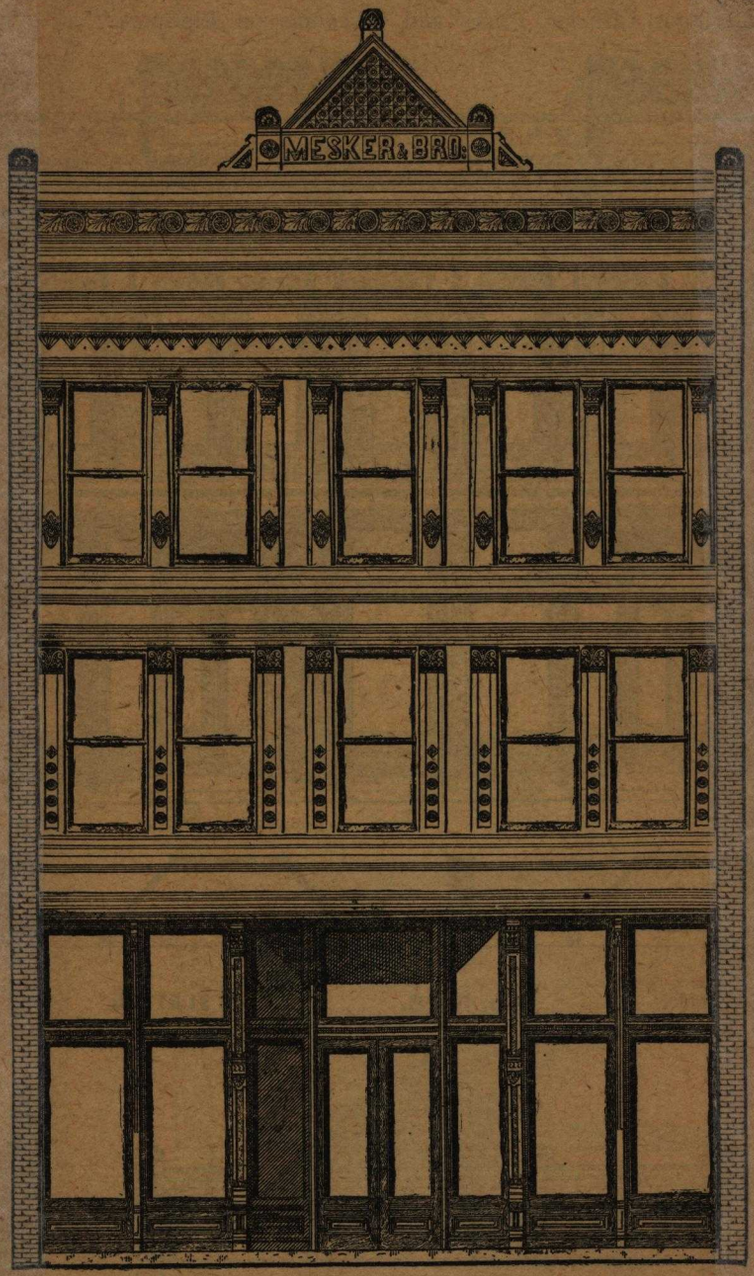

30 feet wide. **No. 1033.** Price, $426.00

DWELLING HOUSE FRONTS.

Send for Circular, Prices and Discounts on our New Modern Galvanized Iron Dwelling House Fronts.

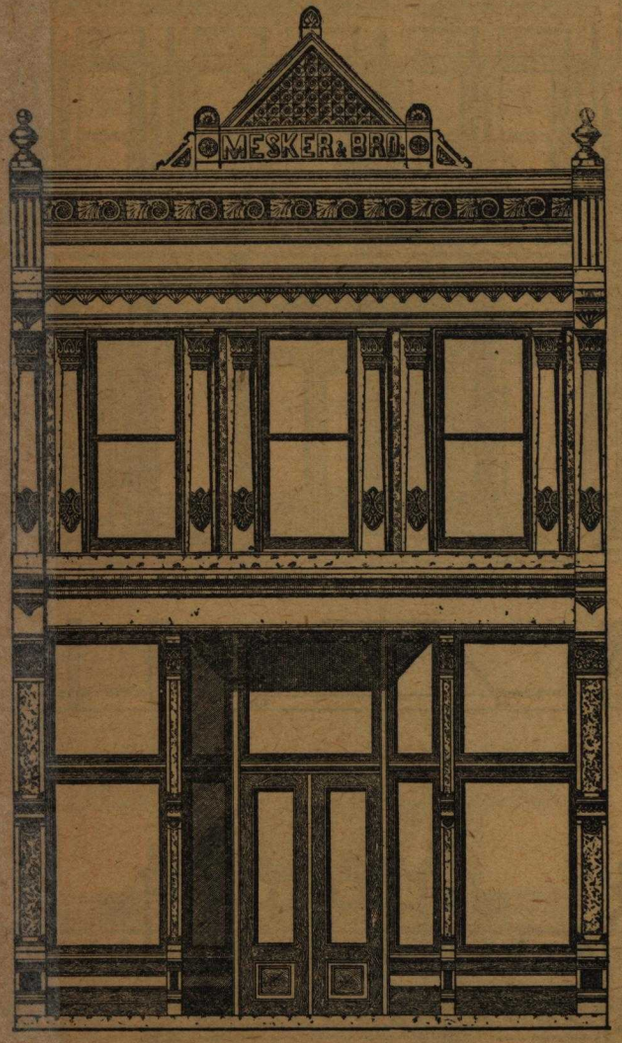

20 feet wide. **No 1034.** Price, $324.00.

DWELLING HOUSE FRONTS.

Send for Circular, Prices and Discounts on our New Modern Galvanized Iron Dwelling House Fronts.

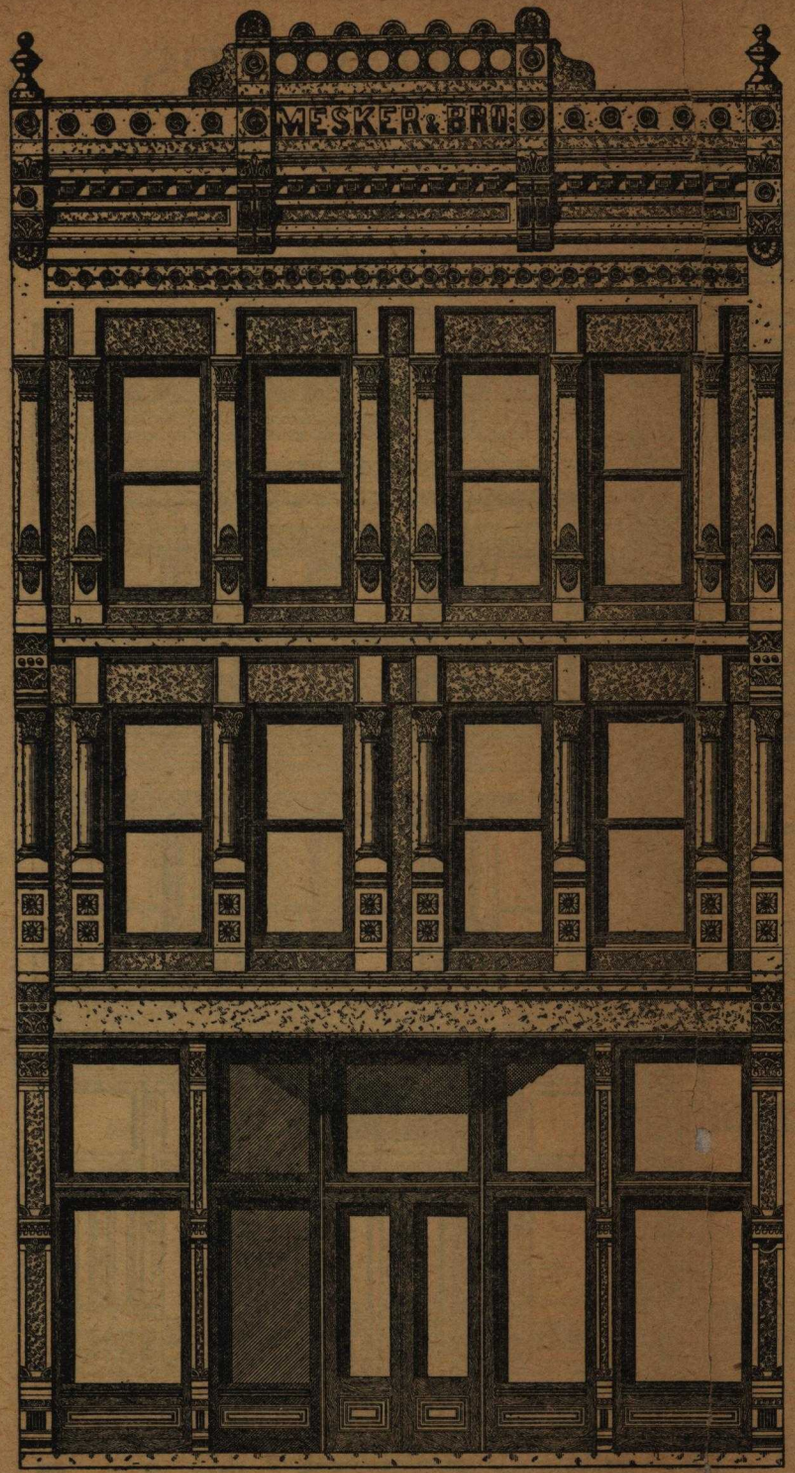

25 feet wide. **No. 1035.** Price, $522.00.

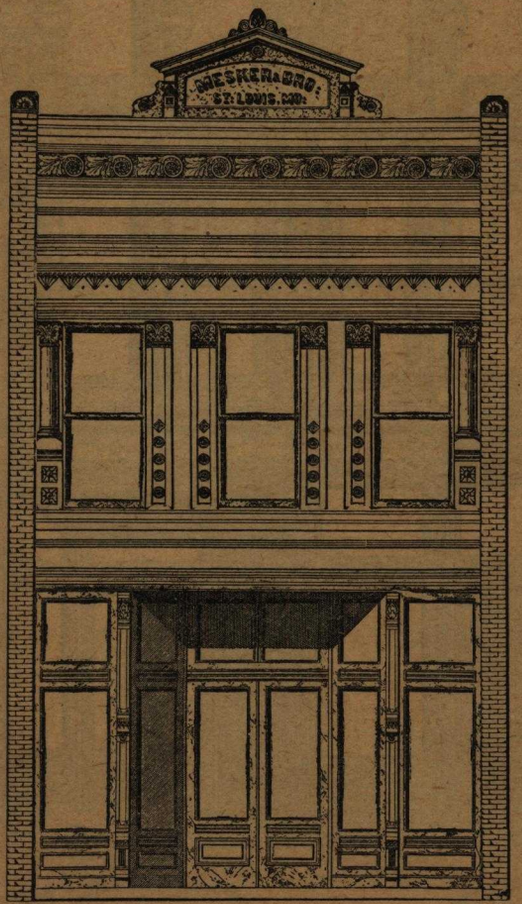

22 feet wide. **No. 1036.** Price, $236.00

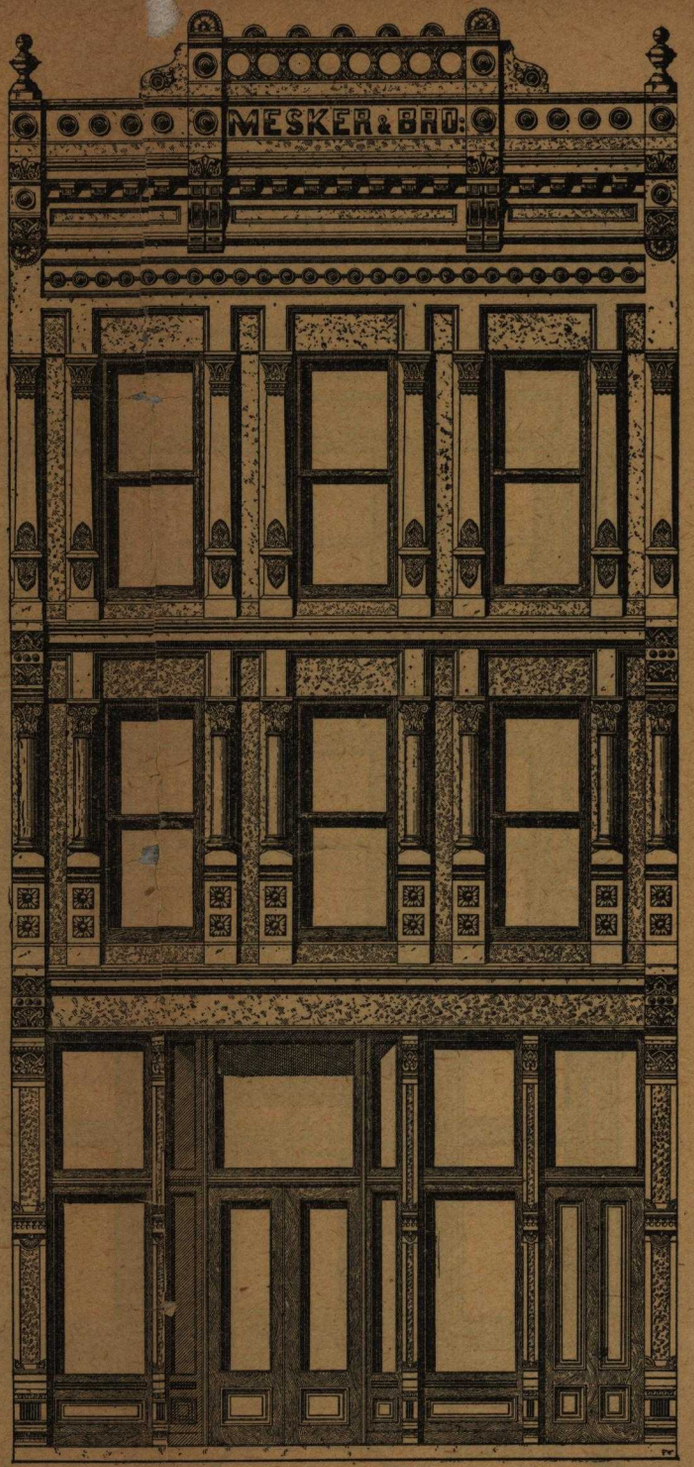

22 feet wide. **No. 1037.** Price, $476.00

ELEVATORS.

Send for our Circular, Prices and Discounts on Elevators.

50 feet wide.

No. 1038.

Price, $1,032.00

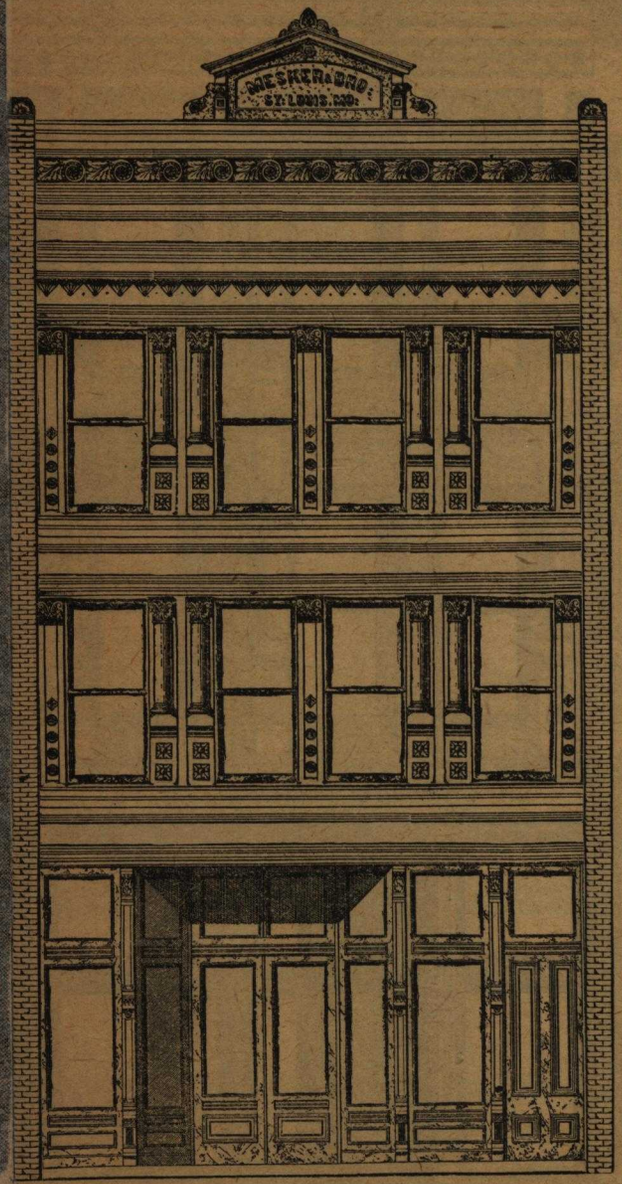

26 feet wide.

No. 1039.

Price, $372.00

DWELLING HOUSE FRONTS.

Send for Circular, Prices and Discounts on our New Modern Galvanized Iron Dwelling House Fronts.

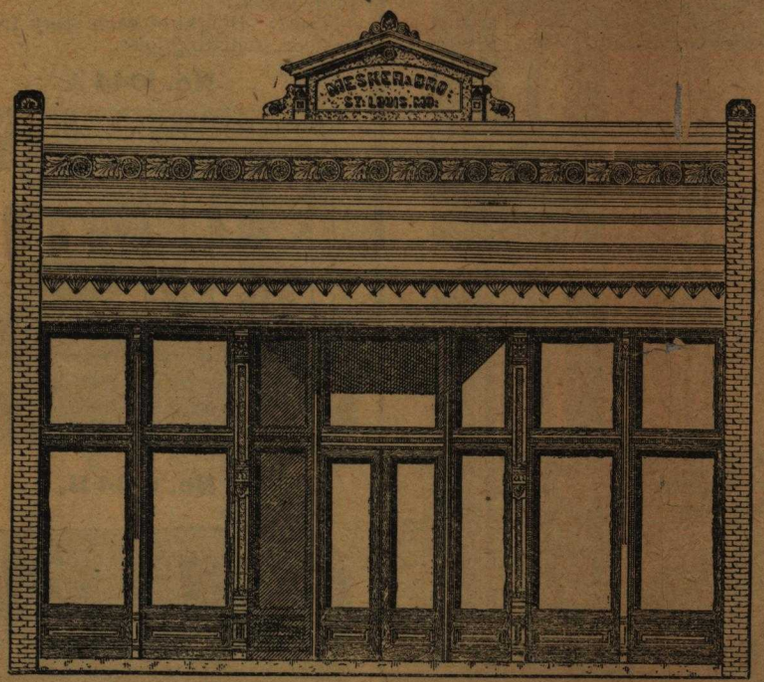

30 feet wide. **No. 1040.** Price, $232.(

Price for above front is F. O. B. cars St. Louis, ready to put up, consisting of Combination Wood and Steel Columns, Show Windows, Doors, Transoms, all 1¾ inches thick; all Glass of Double Strength, Galvanized Iron Cornice and Pediment as shown. Outside Piers to be of Brick or Stone, also Sill Course of Stone or Wood, not furnished by us. Send for Discount.

No. 1041.

50 feet wide. Price, $797.00

Price for above front is delivered F. O. B. cars St. Louis, consisting of the following: Sheet Steel Columns, Show Sash, Doors and Transoms, for first story, Box Window Frames with Sash for second story, all 1¾ inches thick, of best White Pine Lumber. All Glass for first and second story of Double Strength. Galvanized Iron Lintel Cornice, upper story Columns, Cap Course, Main Cornice, Balustrade and Pediments. One wood lookout shipped with every eight foot section of cornice for fastening ironwork. We have materially improved and simplified the construction of our Fronts, to such an extent, that they can be easily and successfully put up by any mechanic of average intelligence; besides our practical construction affords such close nesting and packing in shipment, as to command lowest special rates of freight classification. In designs, we have kept abreast of the times, as in their artistic detail and elaborate finish, our modern house fronts are unsurpassed. The cuts, illustrated, are to be considered as specimens only. Send for discount.

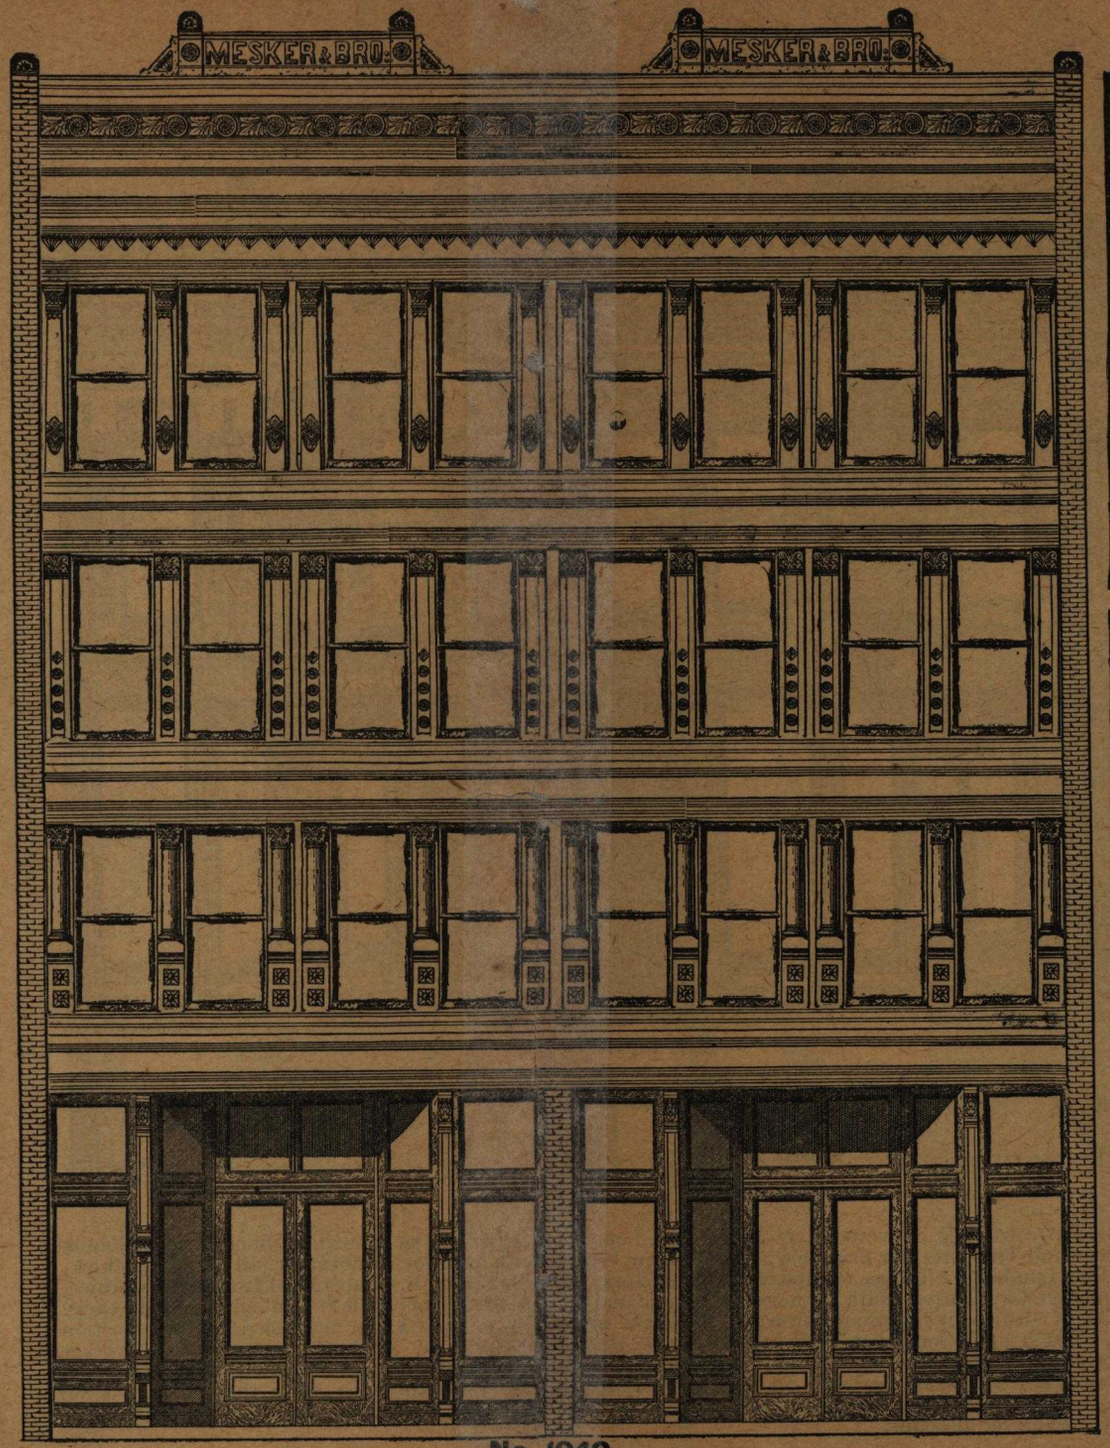

No. 1042.

45 feet wide.

Price, $788.00

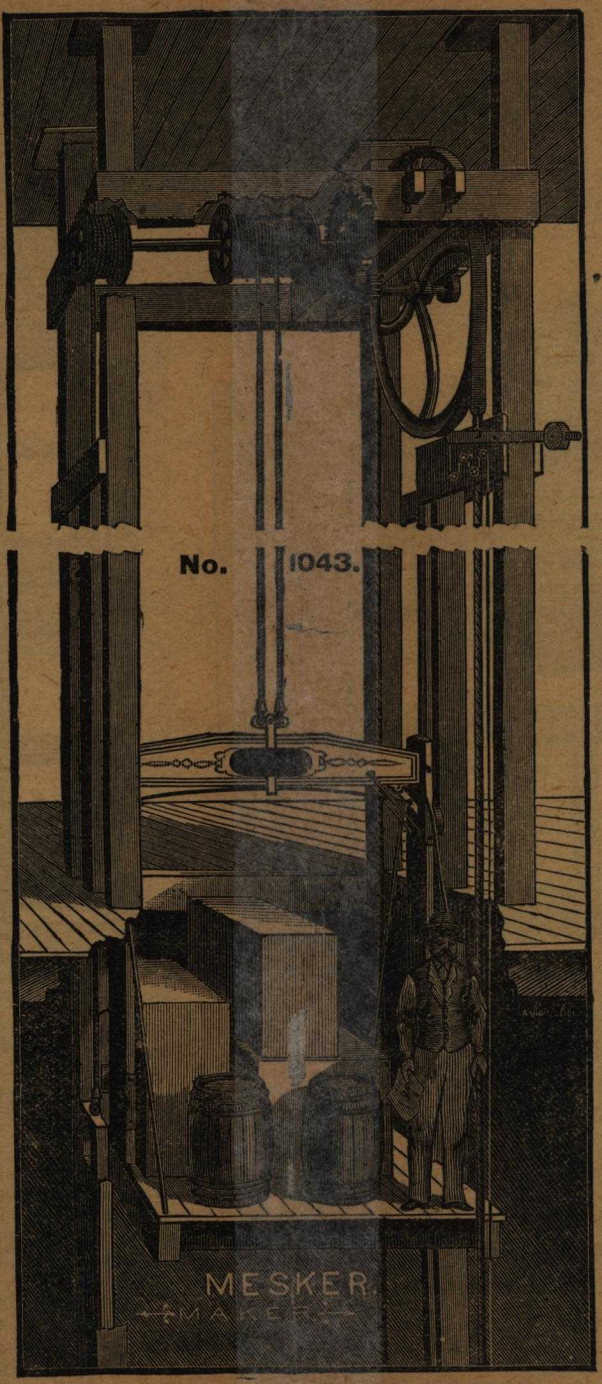

No. 1043.

SEND FOR DISCOUNT AND DESCRIPTION OF ELEVATORS AND HOISTS.

To Architects, Builders & Owners of Buildings:

The illustrations are a few of the many kinds of Elevators w are uilding, th are giving iversal faction. Our Centre Lift Elev tors are built to lift from 100 lbs. 5,000 lbs., experience having fully proven them to be superior to all others. Send for circular, prices and discount. When inquiring for rices always give information ked f w.

First: For what purpose wanted, and required weight to lift,

Second: Give plumb size of hatchway, in the clear of basement, walls or other projections.

Third: Height of each story from floor to floor, including joist.

No. 1044 A.

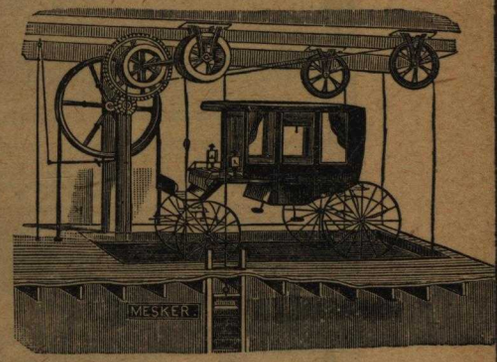

No. 1044 B.

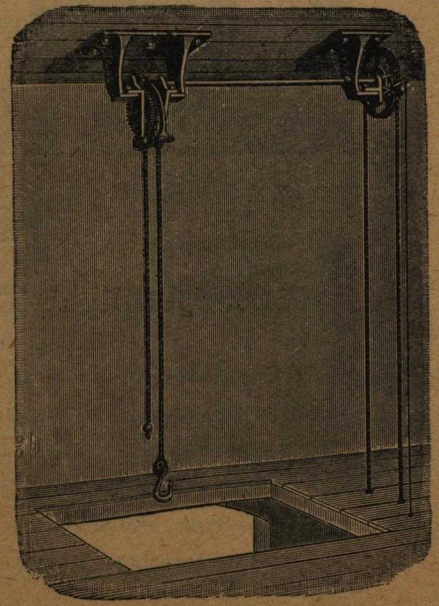

HATCHWAY HOIST.

With Lengthened Shaft.

Price complete to raise	300 lbs.	16 ft.	lift,	-	$37.50
" " "	500 "	16	"	-	45.00
" " "	1,000 "	16	"	-	53.50

ELEVATORS.

Send for our Circular, Prices and Discounts on Elevators.

BRICK FRONT WITH PATENT STEEL COLUMNS AND GALVANIZED IRON TRIMMINGS.

No. 1045—Sill Course	Price, per ft.	$ 1.50
No. 1046—Lintel Course	Price, per ft.	2.00
No. 1047—Two 13 in. angle steel columns, 13 ft. 6 in. long	Price, each,	26.00
No. 1048—Two 6 in. box steel columns, 13 ft. 6 in. long	Price, each,	24.00
No. 1049—Lintel Cornice, height, 26 in.; projection, 12 in.	Price, per ft.	.60
No. 1050—Lintel Cornice Cover	Price, per ft.	.15
No. 1051—Window Caps	Price, each,	2.30
No. 1052—Main Cornice, height, 36 in.; projection, 24 in.	Price, per ft.	1.60
No. 1053—Balustrade Course, height, 22 in.	Price, per ft.	.70
No. 1054—Pediment	Price,	9.50

Letters, 50 cents each. Urns, each, $1.00.

For brick fronts we are prepared to furnish the iron sill course, our steel columns, lintel, window caps, lintel and main cornices, with pediment and urns. Our cornices are shipped in 8 feet sections, closely packed, knock down and nested, carefully crated with woodwork to avoid damages or breakage in transportation.

STEEL COLUMNS FOR BRICK BUILDINGS.

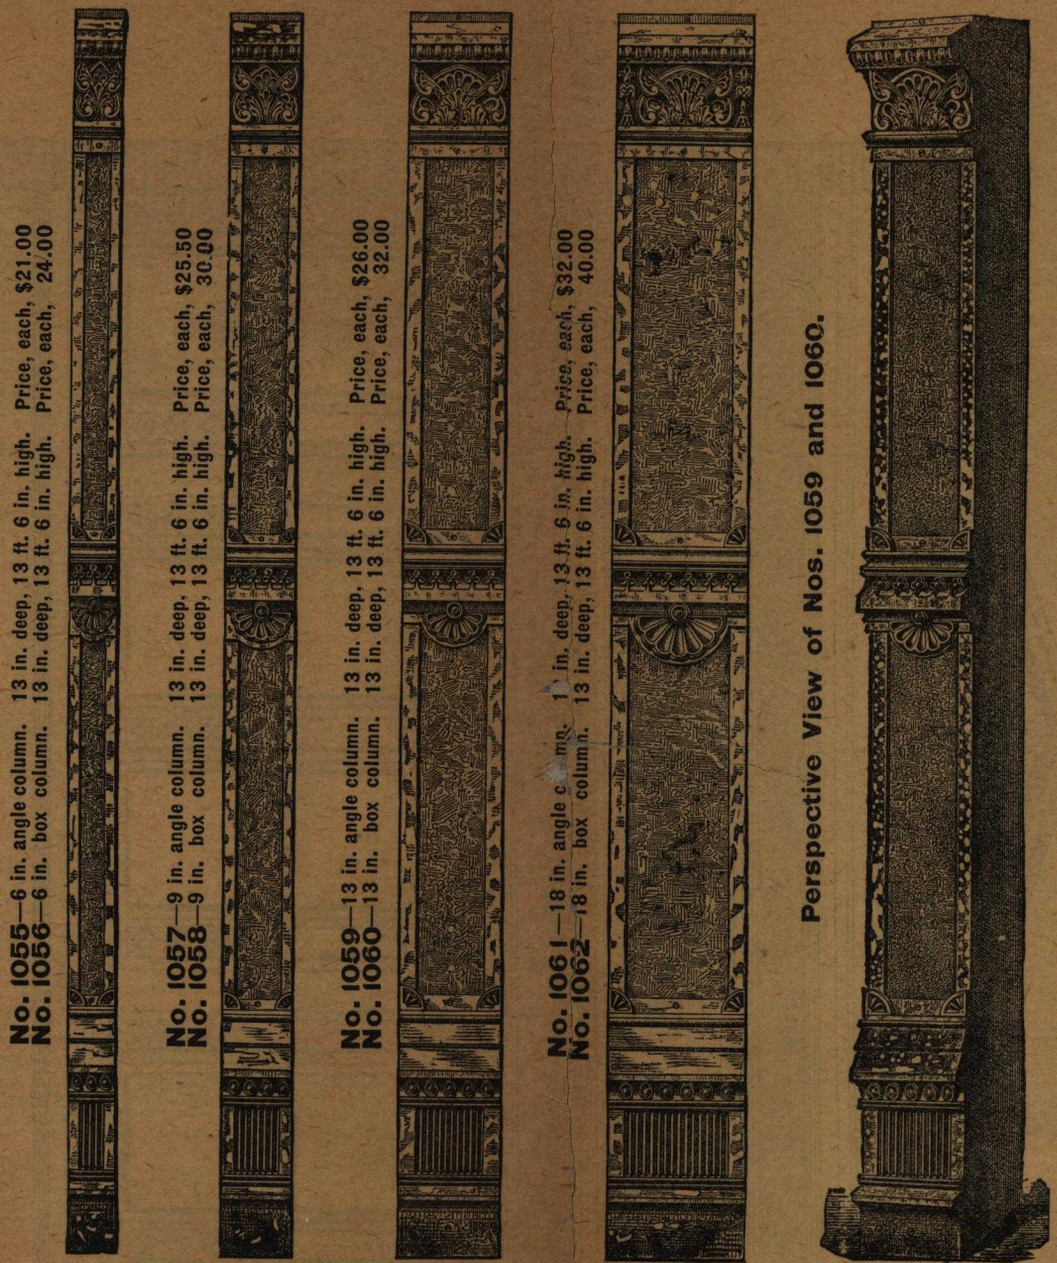

No. 1055—6 in. angle column. 13 in. deep, 13 ft. 6 in. high. Price, each, $21.00
No. 1056—6 in. box column. 13 in. deep, 13 ft. 6 in. high. Price, each, 24.00

No. 1057—9 in. angle column. 13 in. deep, 13 ft. 6 in. high. Price, each, $25.50
No. 1058—9 in. box column. 13 in. deep, 13 ft. 6 in. high. Price, each, 30.00

No. 1059—13 in. angle column. 13 in. deep, 13 ft. 6 in. high. Price, each, $26.00
No. 1060—13 in. box column. 13 in. deep, 13 ft. 6 in. high. Price, each, 32.00

No. 1061—18 in. angle column. 13 in. deep, 13 ft. 6 in. high. Price, each, $32.00
No. 1062—18 in. box column. 13 in. deep, 13 ft. 6 in. high. Price, each, 40.00

Perspective View of Nos. 1059 and 1060.

Our patent steel colums for brick buildings, as illustrated above, are of handsome design, constructed of best plate steel and have been practically and thoroughly tested as to strength. Their construction and material is sufficient guarantee against breakage or damage in transportation, and their weight in comparison with cast iron reduces freight more than one-half. Our columns are manufactured, 6 in., 9 in., 13 in. and 18 in. face. We manufacture both box and angle columns.

The ornamentations of columns are of modern design, made of best gray iron castings, highly finished, completely and accurately fitted to the columns before shipment, and so constructed as to be put on when building is finished. All 6-inch intermediate columns are provided with 2-inch wood backing for the securing of inside finish. We keep a large stock of columns on hand and can fill orders promptly.

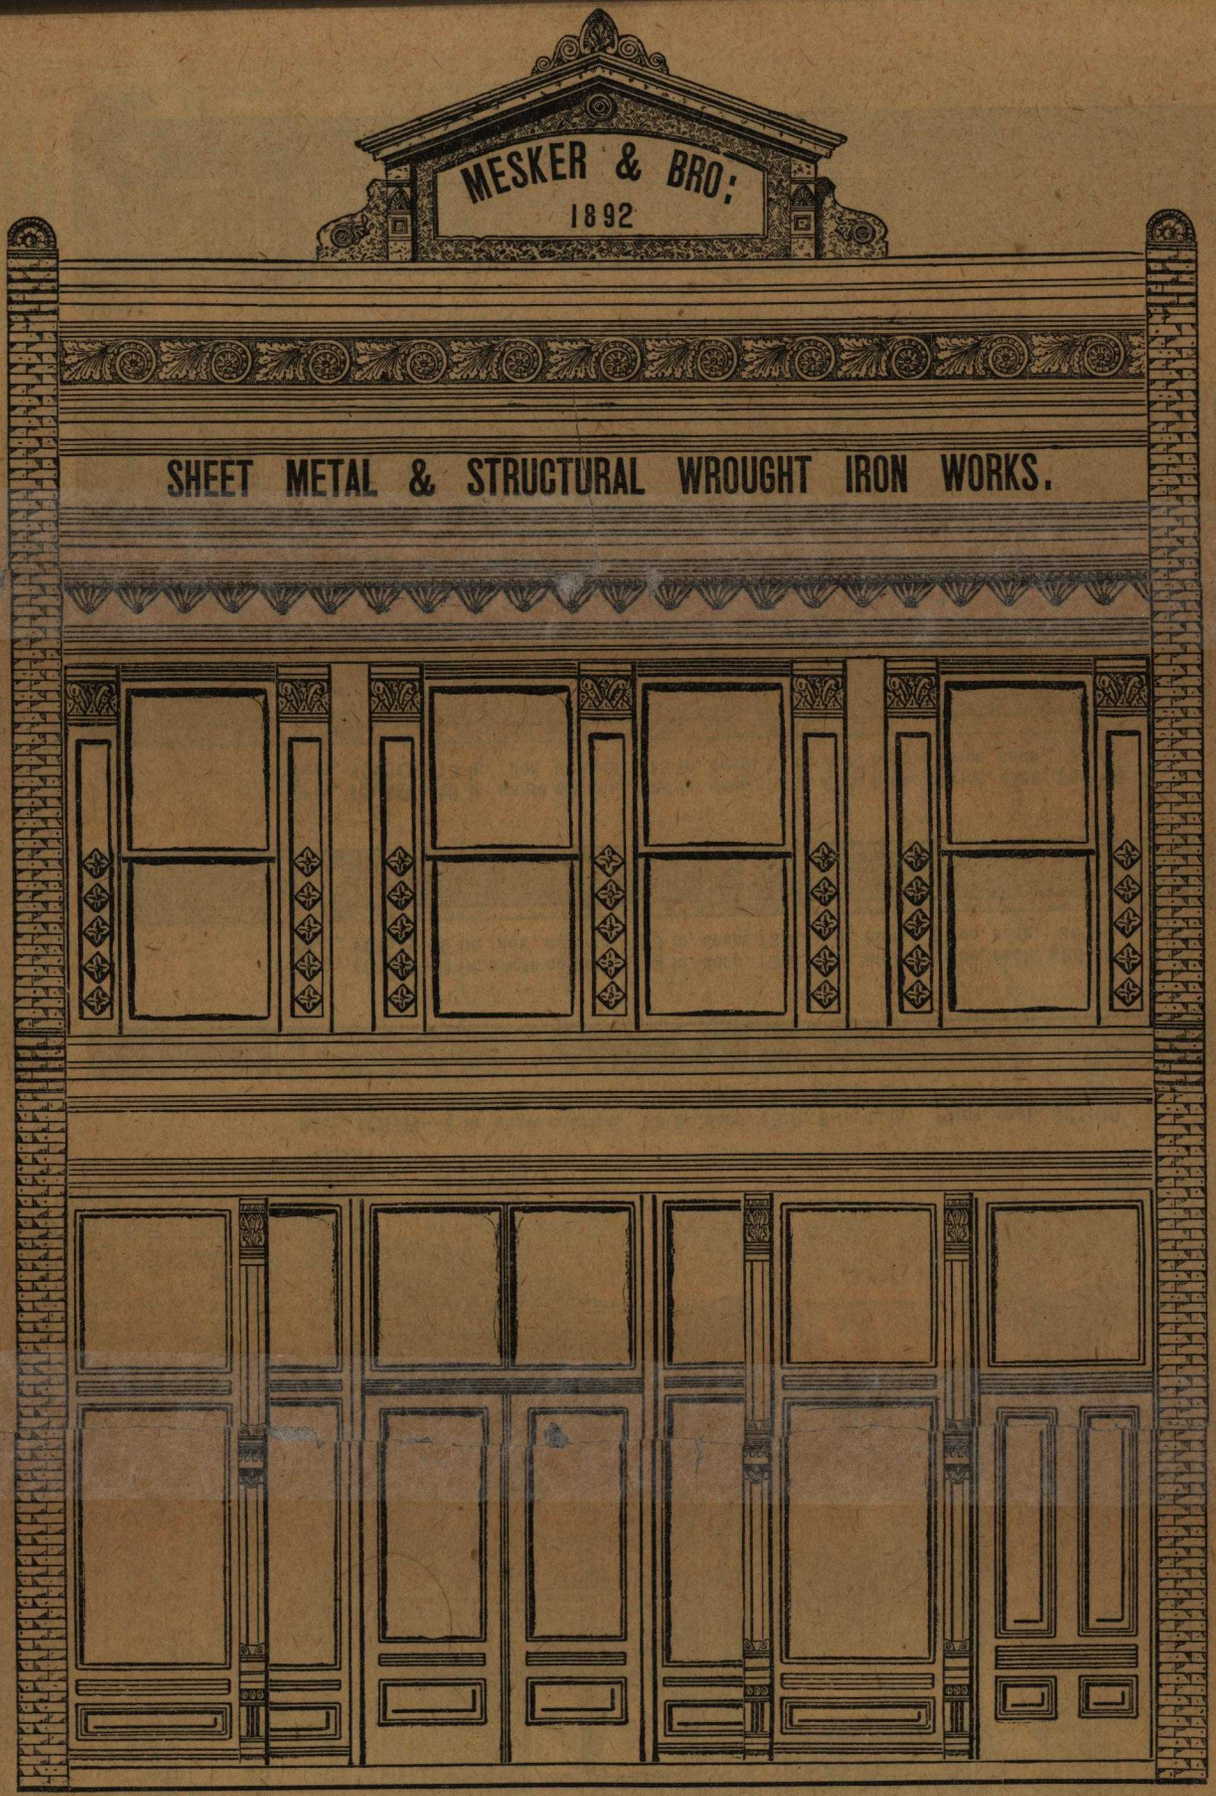

FRONT ELEVATION

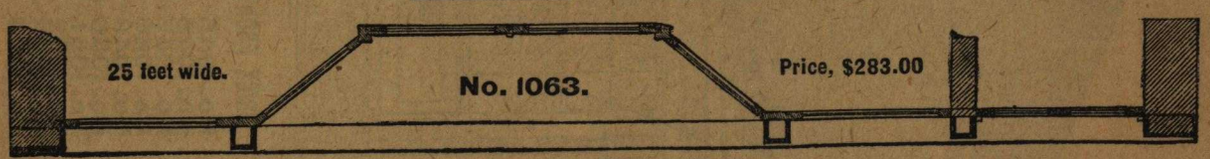

PLAN.

MESKER & BRO:

MESKER & BRO:

GALVANIZED SHEET STEEL HOUSE FRONT BUILDERS.

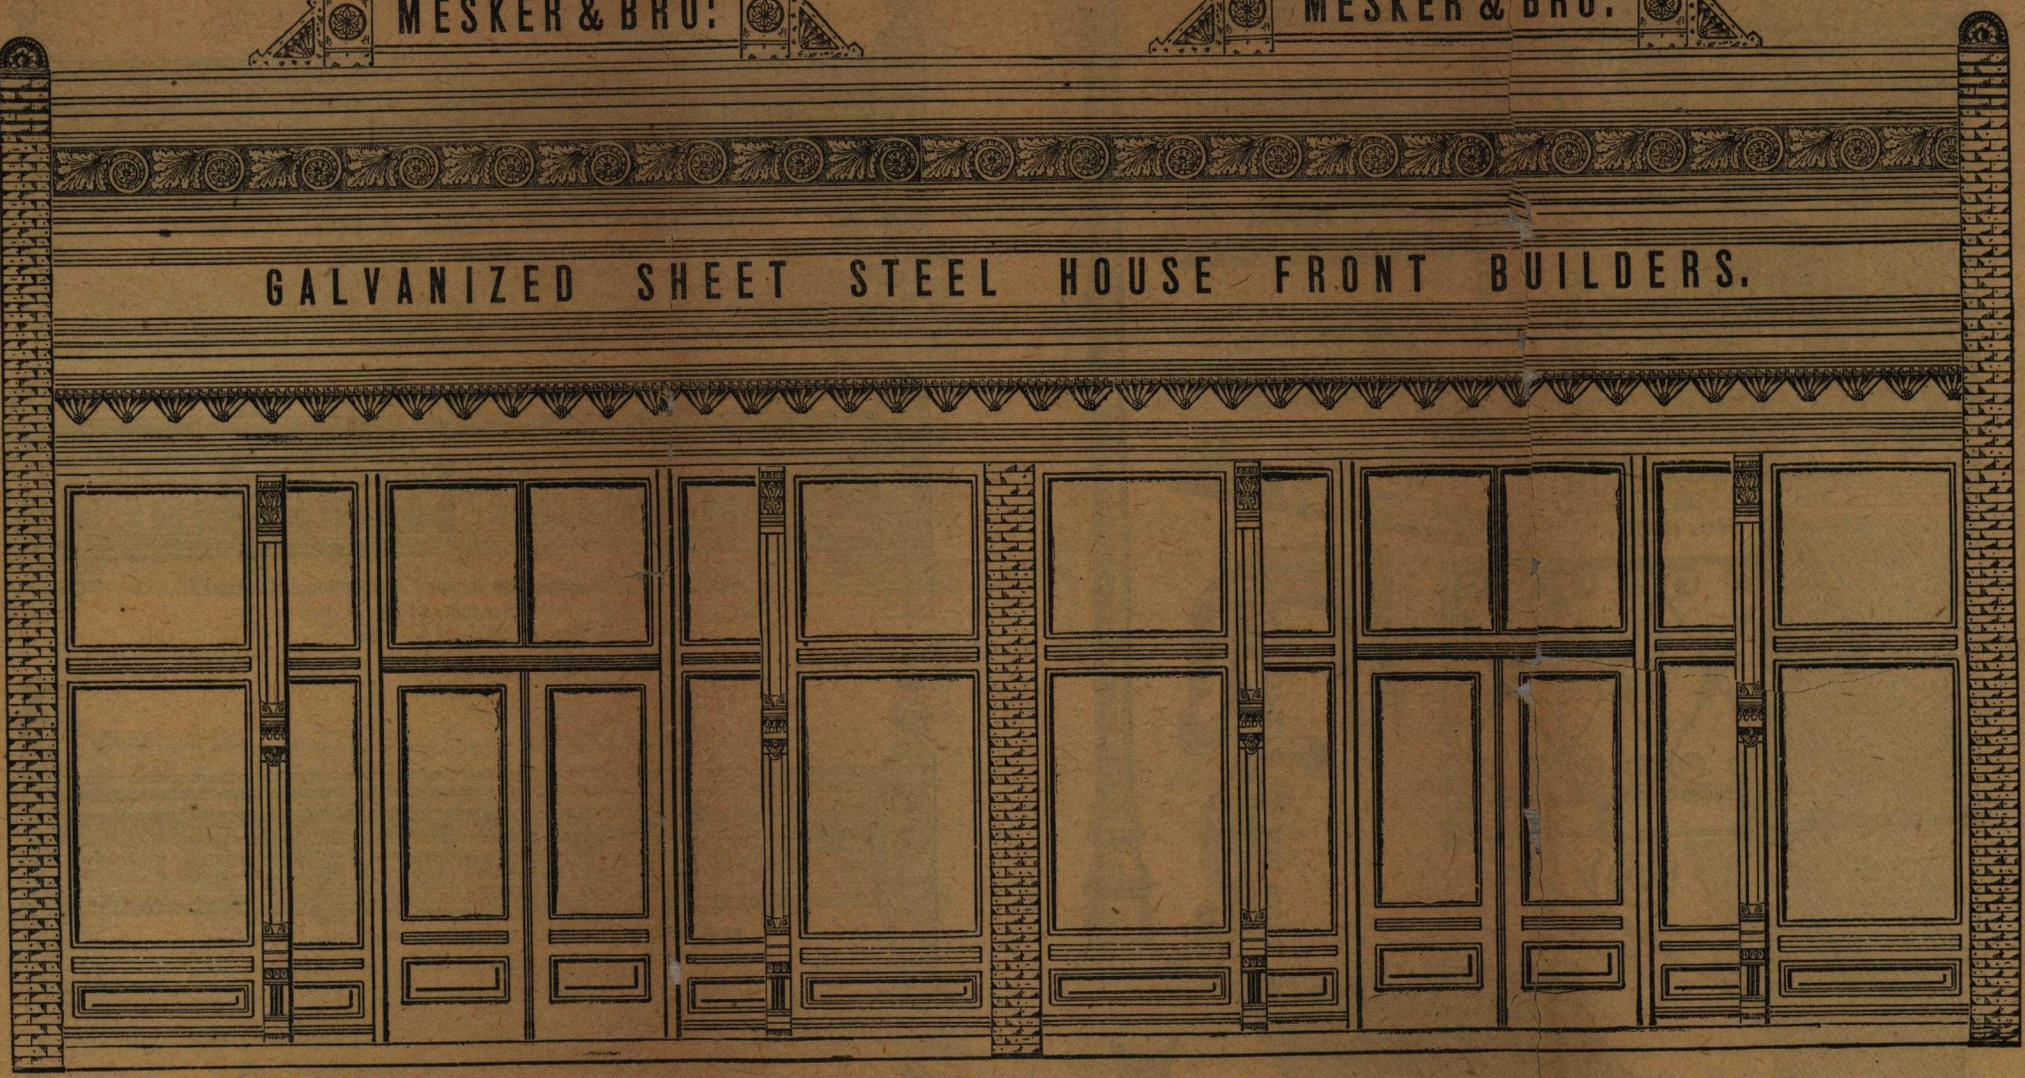

FRONT ELEVATION

No. 1064.

50 feet wide.

Price, $372.00

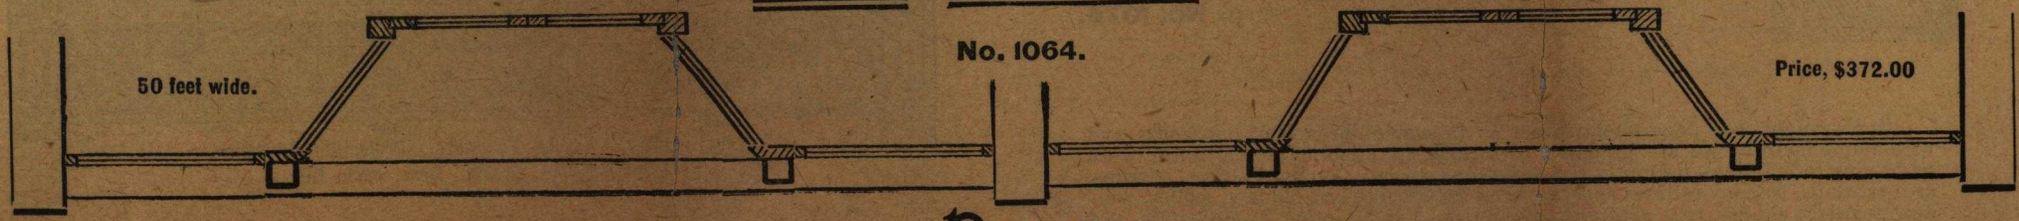

PLAN.

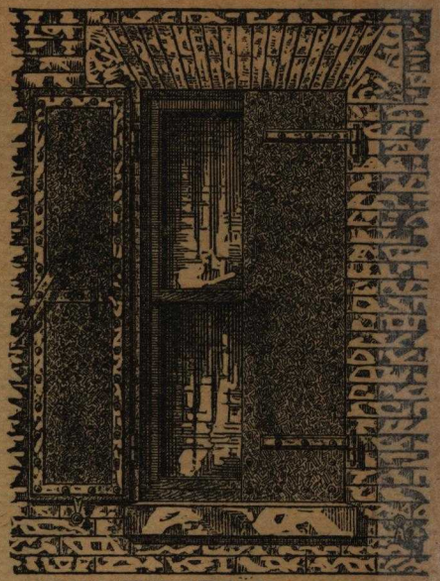

No. 1065.

No. 1067.

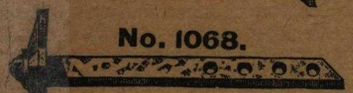

No. 1068.

No. 1069.

No. 1070.

No. 1071.

No. 1072.

No. 1073.

No. 1074.

No. 1066.

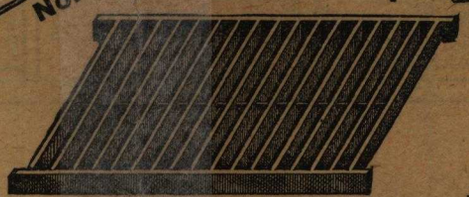

No. 1075.

No. 1076.

Our wrought iron department forms an important branch of our works, and with ample facilities we are prepared to furnish all kinds of wrought iron work pertaining to buildings promptly and at bottom prices. Anchors, straps, stirrups, area gratings, balcony railings and brackets, fire escapes and ladders, grilles, window guards, I beams, iron shutters and hinges, and all other architectural and ornamental wrought iron work made to order on short notice. We solicit opportunity to submit prices.

SEND FOR DISCOUNTS.

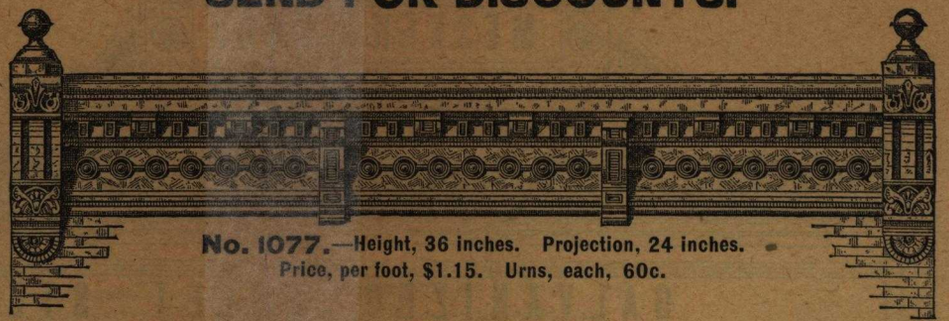

No. 1077.—Height, 36 inches. Projection, 24 inches.
Price, per foot, $1.15. Urns, each, 60c.

No. 1078.—Height, 36 inches. Projection, 24 inches.
Price, per foot, $1.25.

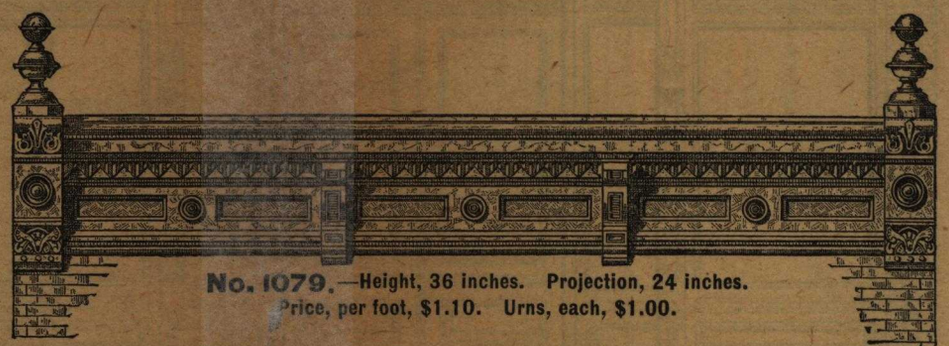

No. 1079.—Height, 36 inches. Projection, 24 inches.
Price, per foot, $1.10. Urns, each, $1.00.

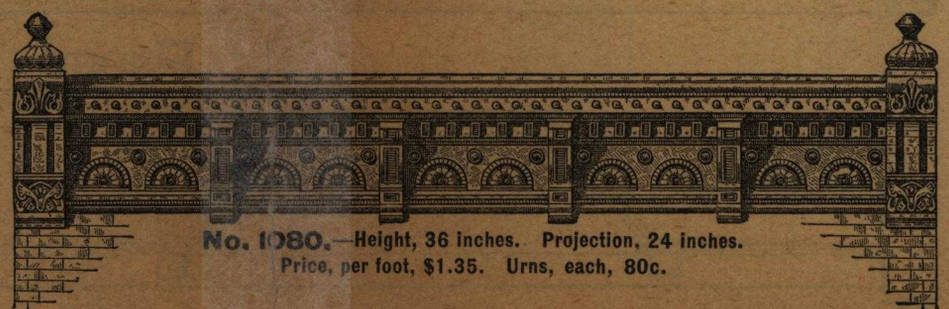

No. 1080.—Height, 36 inches. Projection, 24 inches.
Price, per foot, $1.35. Urns, each, 80c.

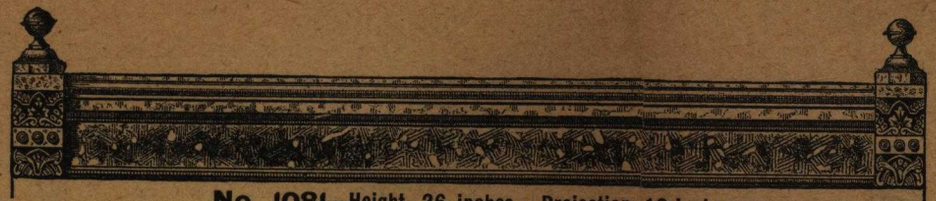

No. 1081—Height, 26 inches. Projection, 12 inches.
Price, per foot, 60c. Urns, each, 60c.

No. 1082—Height, 26 inches. Projection, 12 inches.
Price, per foot, 65c. Urns, each, 70c.

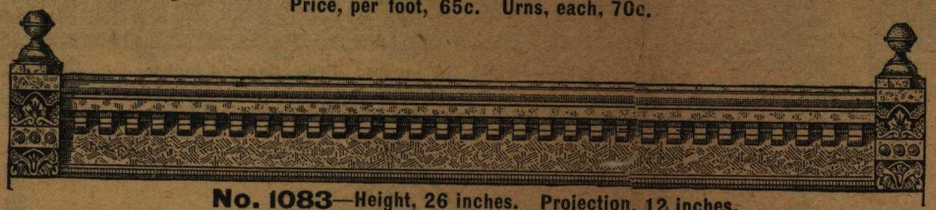

No. 1083—Height, 26 inches. Projection, 12 inches.
Price, per foot, 70c. Urns, each, 60c.

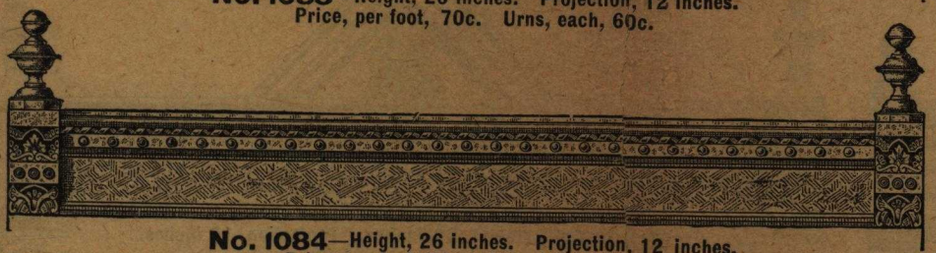

No. 1084—Height, 26 inches. Projection, 12 inches.
Price, per foot, 70c. Urns, each, $1.00.

Above Designs can be used for either Lintel or Main Cornices.

No. 1085—Height, 24 inches. Projection, 20 inches.
Price, per foot, 80c. Urns, each, 60c.

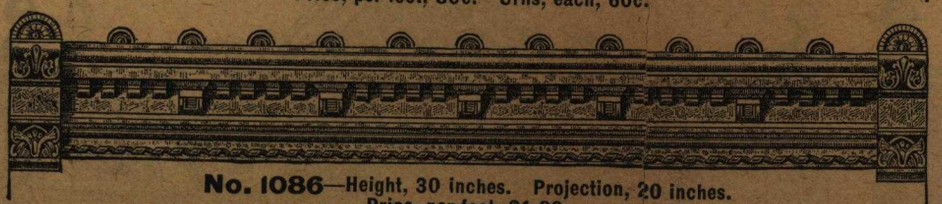

No. 1086—Height, 30 inches. Projection, 20 inches.
Price, per foot, $1.00.

No. 1087—Height, 32 inches. Projection, 12 inches.
Price, per foot, $1.00. Urns, each, $1.00.

No. 1088—Height, 30 inches. Projection, 15 inches.
Price, per foot, $1.10. Urns, each, 70c.

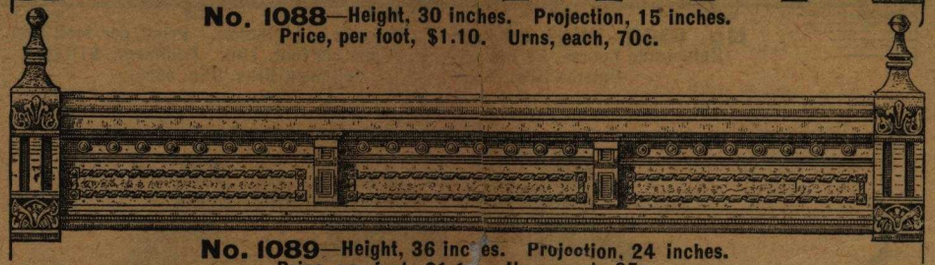

No. 1089—Height, 36 inches. Projection, 24 inches.
Price, per foot, $1.[illegible] Urns, each, 95c.

No. 1090—Height, 30 inches. Projection, 15 inches.
Price, per foot, 85c.

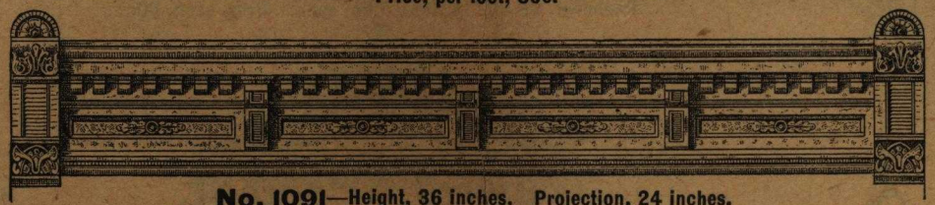

No. 1091—Height, 36 inches. Projection, 24 inches.
Price, per foot, $1.15.

In ordering cornices, always give total length from out to out.

Cornices have no covering on top; they are to be covered with same material as roof.

We furnish covering for lintel cornices when ordered, at 15 cents per foot extra.

Our cornices are thoroughly fire proof. The brackets and modillions are bolted to the cornice, and the mouldings are run through solid.

Our cornices are fully complete, including wood lockouts for joints every eight feet apart, and are so constructed that they can be put up by any mechanic without difficulty.

The cost of putting up our cornices, owing to their simple construction, is a mere trifle.

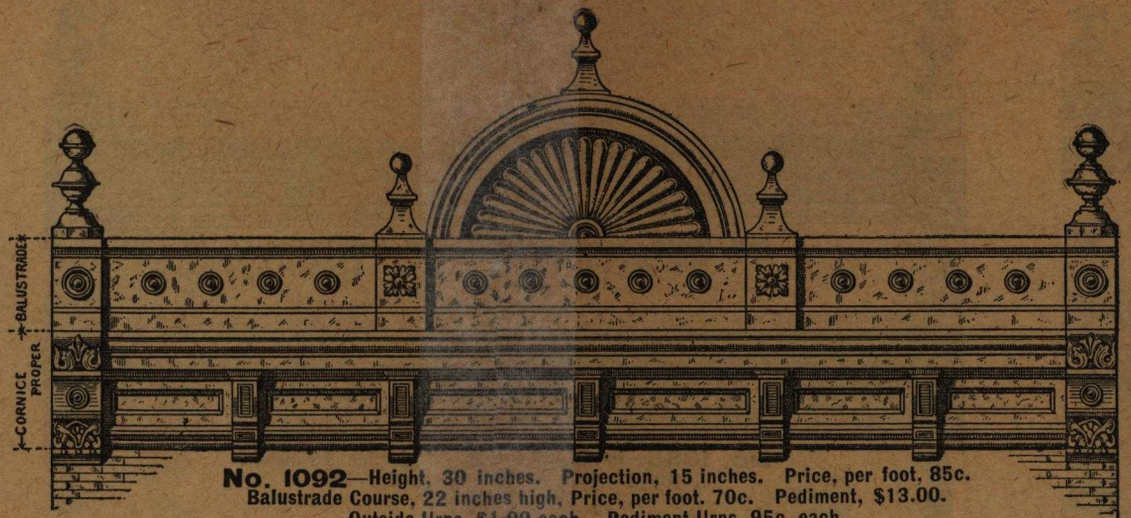

No. 1092—Height, 30 inches. Projection, 15 inches. Price, per foot, 85c.
Balustrade Course, 22 inches high, Price, per foot. 70c. Pediment, $13.00.
Outside Urns, $1.00 each. Pediment Urns, 95c. each.

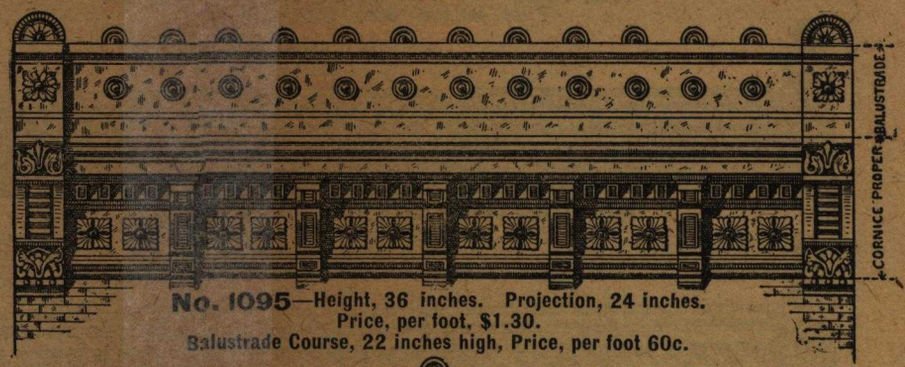

No. 1095—Height, 36 inches. Projection, 24 inches.
Price, per foot, $1.30.
Balustrade Course, 22 inches high, Price, per foot 60c.

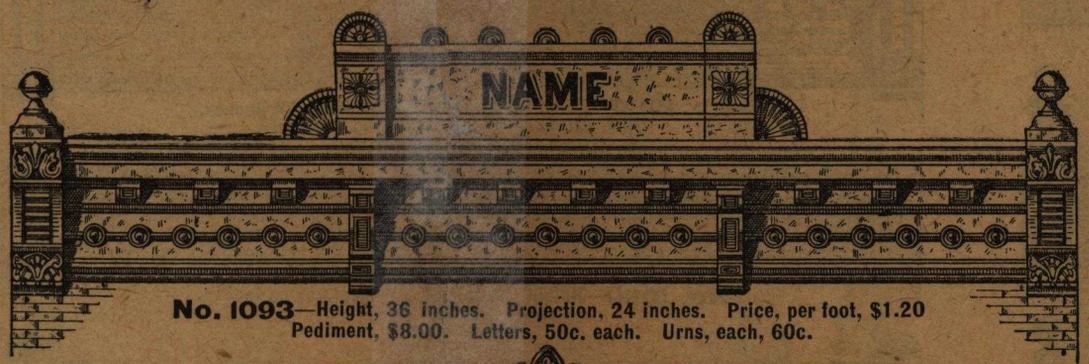

No. 1093—Height, 36 inches. Projection, 24 inches. Price, per foot, $1.20
Pediment, $8.00. Letters, 50c. each. Urns, each, 60c.

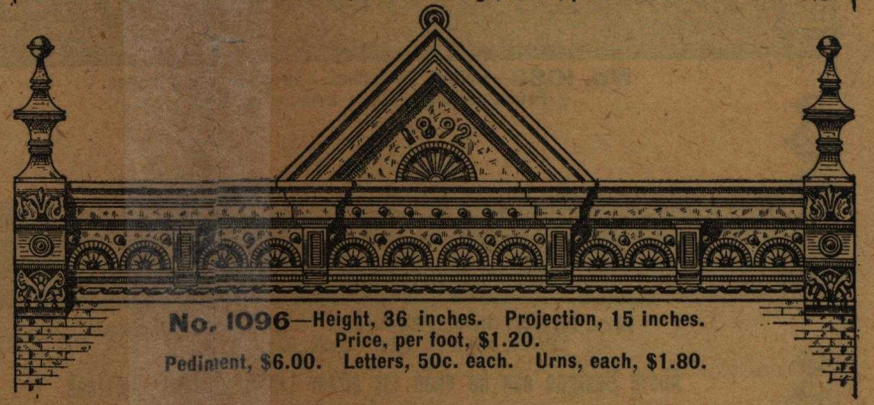

No. 1096—Height, 36 inches. Projection, 15 inches.
Price, per foot, $1.20.
Pediment, $6.00. Letters, 50c. each. Urns, each, $1.80.

No. 1094—Height. 42 inches. Projection, 24 inches. Price, per foot, $1.40.
Pediment, $10.00. Letters, 50c. each. Urns, each, $1.00.

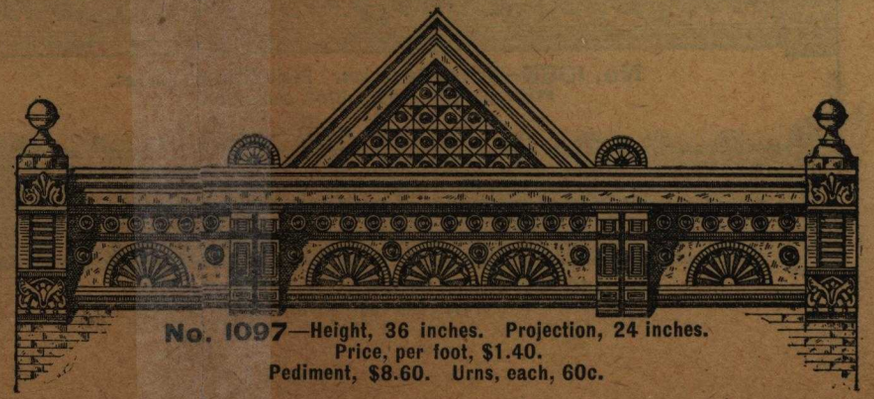

No. 1097—Height, 36 inches. Projection, 24 inches.
Price, per foot, $1.40.
Pediment, $8.60. Urns, each, 60c.

DWELLING HOUSE FRONTS.

Send for Circular, Prices and Discounts on our New Modern Galvanized Iron Dwelling House Fronts.

No. 1098—Height, 42 inches. Projection, 24 inches. Price, per foot, $1.25. Balustrade, 22 inches, 70c. per foot. Pediment, $10.00. Letters, 50c. each. Urns, each, 60c.

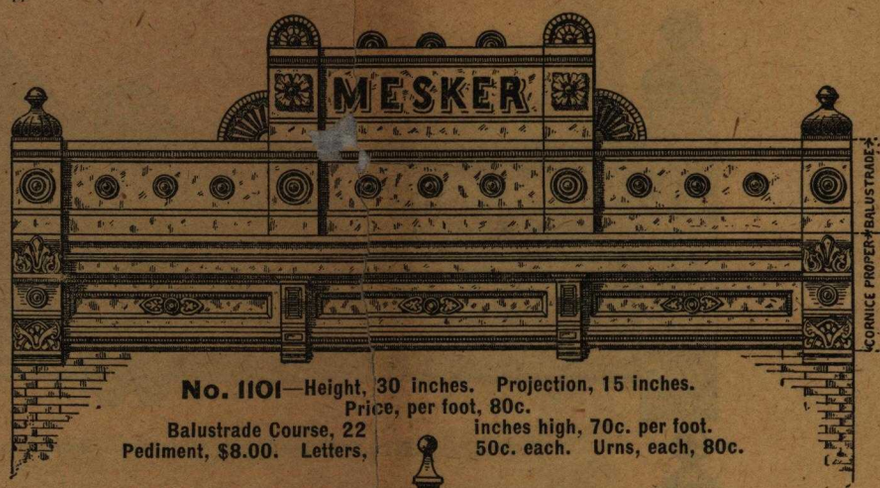

No. 1101—Height, 30 inches. Projection, 15 inches. Price, per foot, 80c. Balustrade Course, 22 inches high, 70c. per foot. Pediment, $8.00. Letters, 50c. each. Urns, each, 80c.

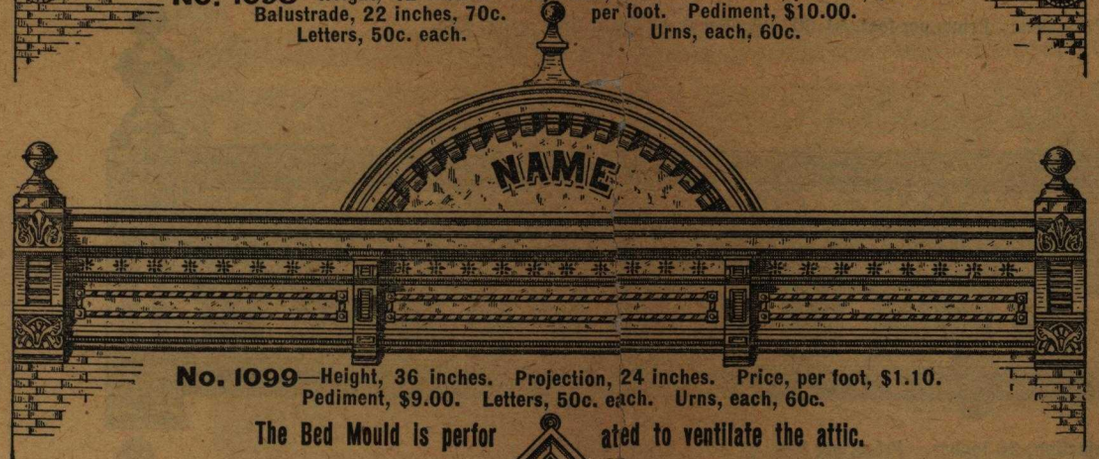

No. 1099—Height, 36 inches. Projection, 24 inches. Price, per foot, $1.10. Pediment, $9.00. Letters, 50c. each. Urns, each, 60c.

The Bed Mould is perfor ated to ventilate the attic.

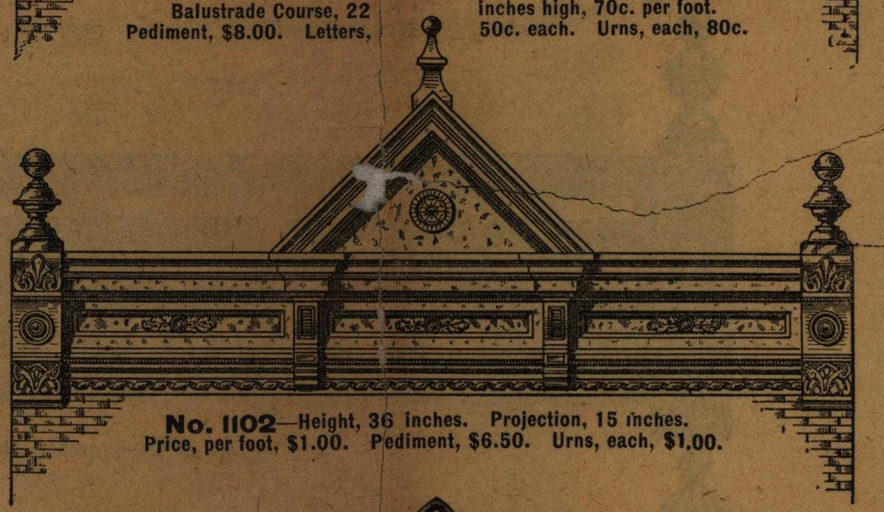

No. 1102—Height, 36 inches. Projection, 15 inches. Price, per foot, $1.00. Pediment, $6.50. Urns, each, $1.00.

No. 1100—Height, 36 inches. Projection, 2 inches. Price, per foot, $1.10. Pediment, $11.00. Letters, 50c. each. Urns, each, $1.00.

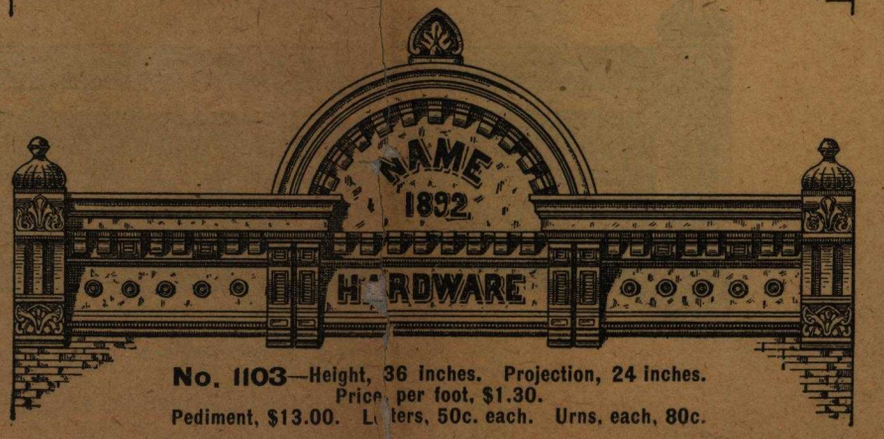

No. 1103—Height, 36 inches. Projection, 24 inches. Price, per foot, $1.30. Pediment, $13.00. L ters, 50c. each. Urns, each, 80c.

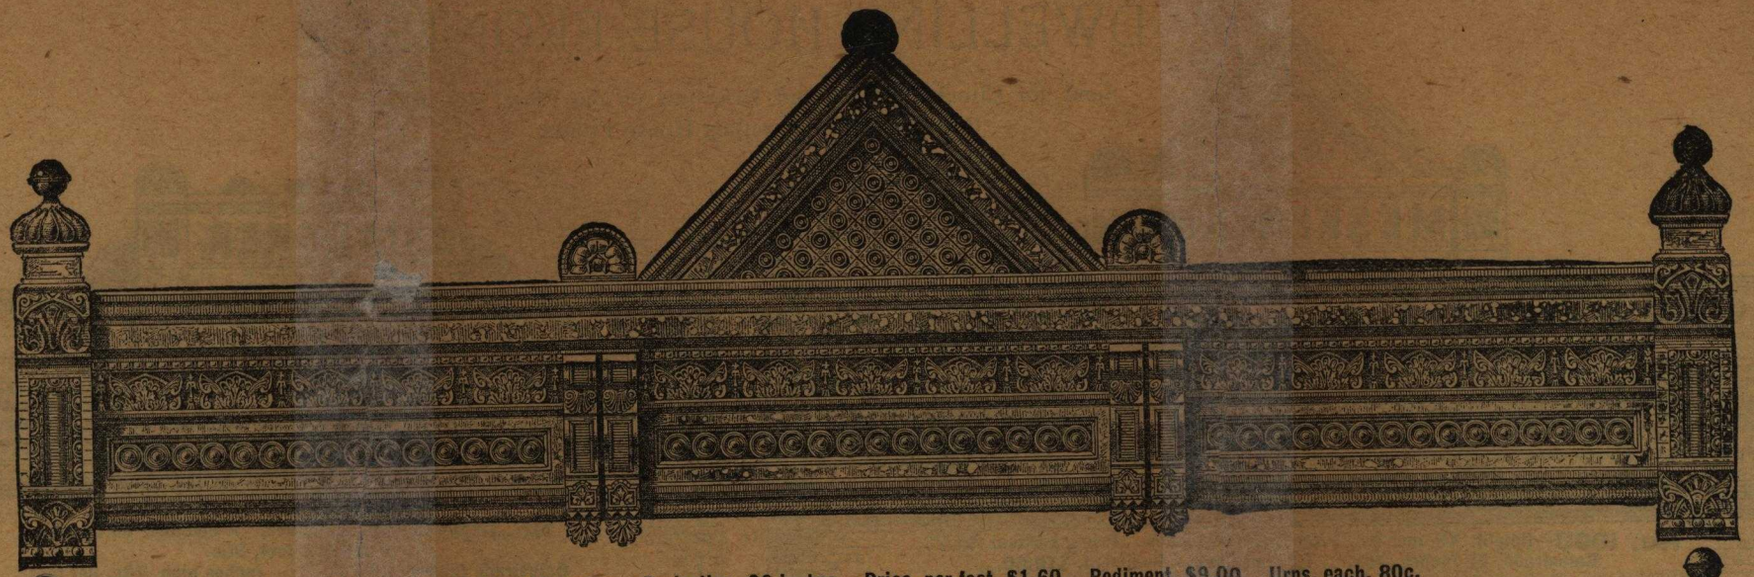

No. 1104—Height, 42 inches. Projection, 26 inches. Price, per foot, $1.60. Pediment, $9.00. Urns, each, 80c.

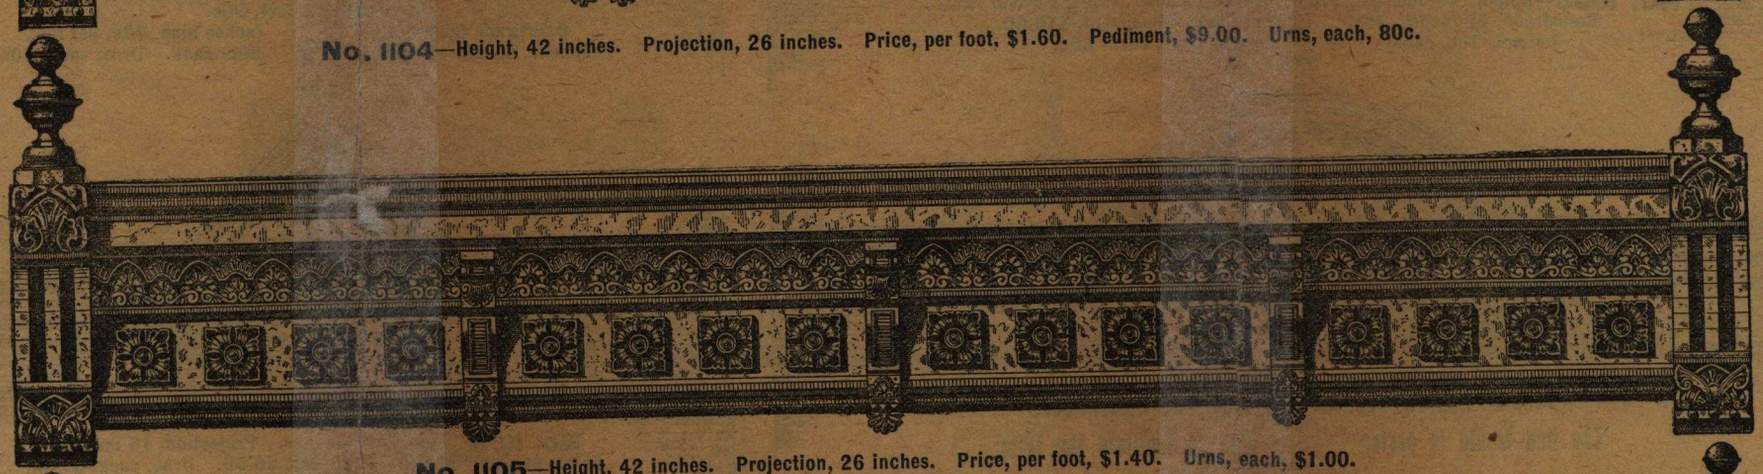

No. 1105—Height, 42 inches. Projection, 26 inches. Price, per foot, $1.40. Urns, each, $1.00.

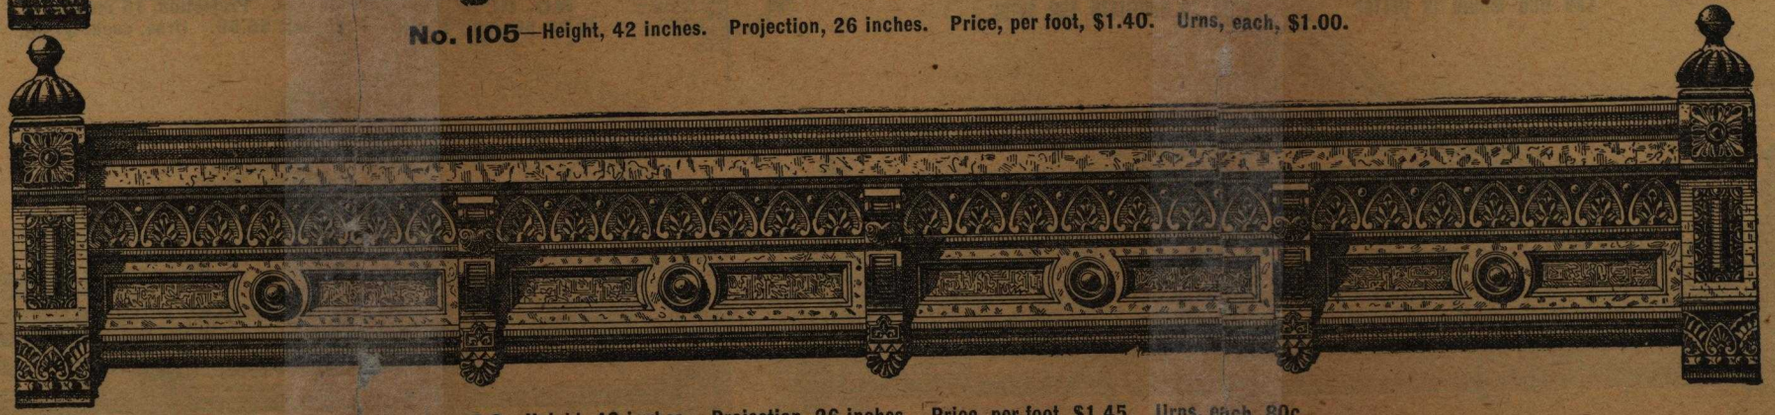

No. 1106—Height, 42 inches. Projection, 26 inches. Price, per foot, $1.45. Urns, each, 80c.

Our cornices are shipped in 8-foot sections, the Brackets are shipped separate and bolted to cornice.

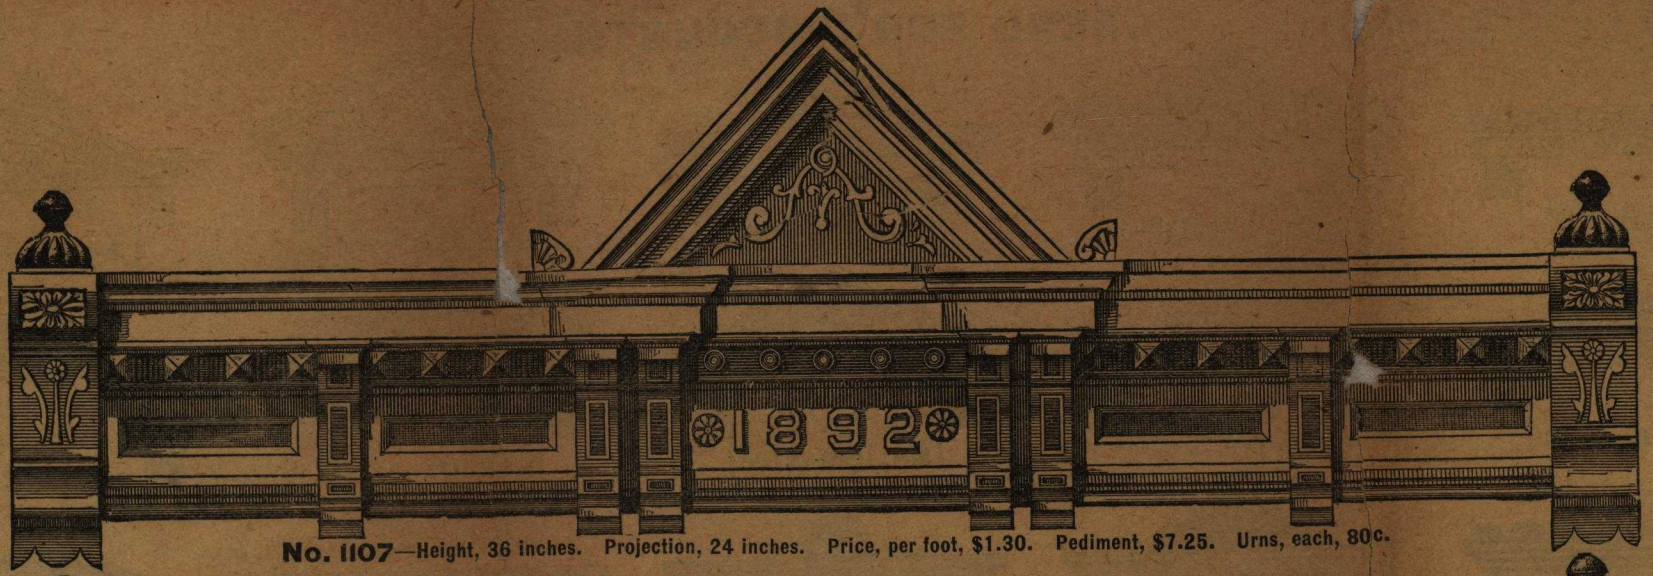

No. 1107—Height, 36 inches. Projection, 24 inches. Price, per foot, $1.30. Pediment, $7.25. Urns, each, 80c.

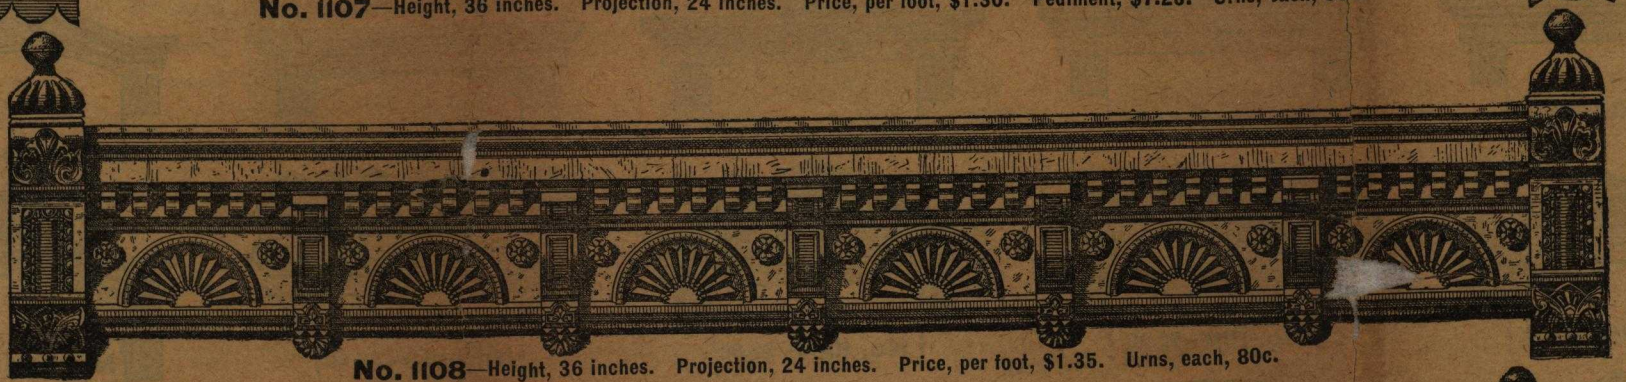

No. 1108—Height, 36 inches. Projection, 24 inches. Price, per foot, $1.35. Urns, each, 80c.

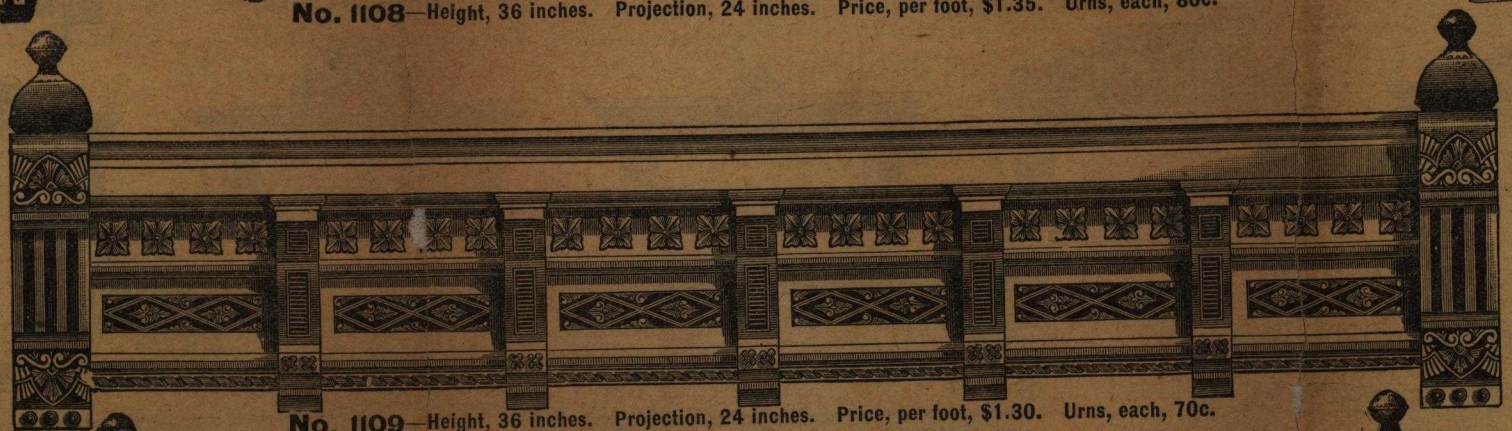

No. 1109—Height, 36 inches. Projection, 24 inches. Price, per foot, $1.30. Urns, each, 70c.

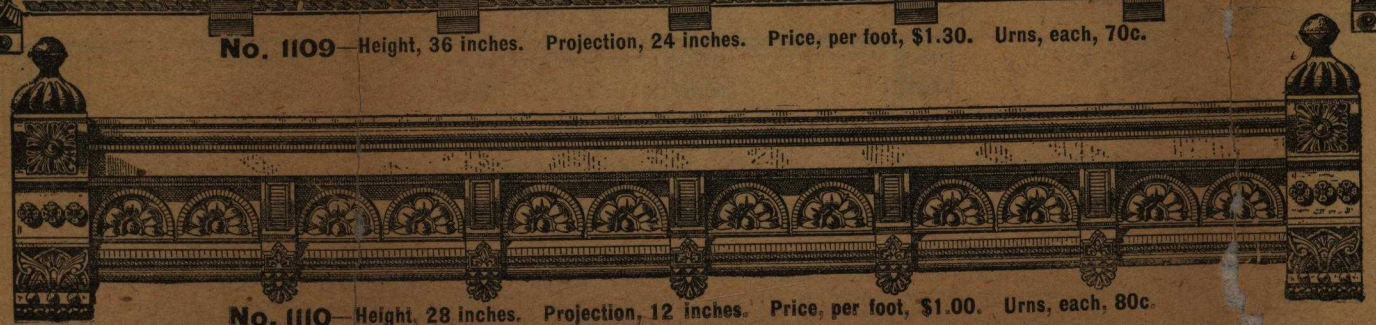

No. 1110—Height, 28 inches. Projection, 12 inches. Price, per foot, $1.00. Urns, each, 80c.

SEND FOR DISCOUNTS.

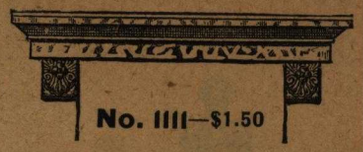
No. 1111—$1.50

No. 1116—$2.60

No. 1121—$3.20

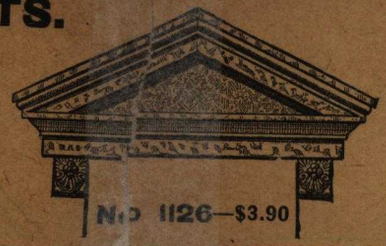
No. 1126—$3.90

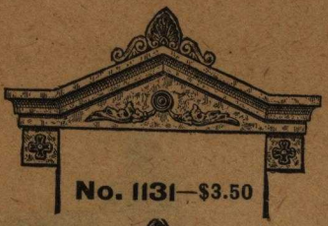
No. 1131—$3.50

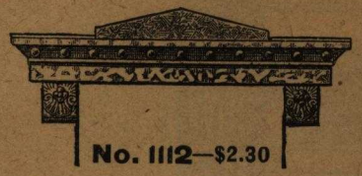
No. 1112—$2.30

No. 1117—$2.60

No. 1122—$3.00

No. 1127—$3.00

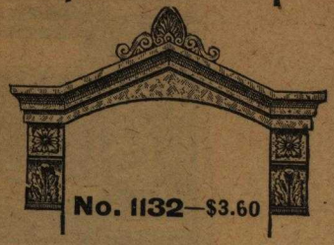
No. 1132—$3.60

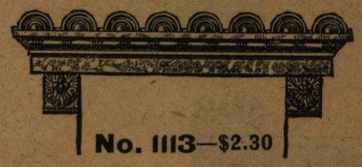
No. 1113—$2.30

No. 1118—$2.30

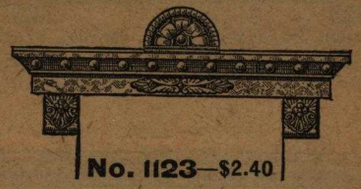
No. 1123—$2.40

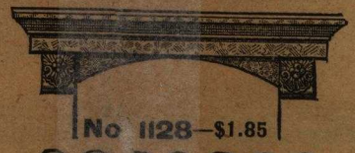
No. 1128—$1.85

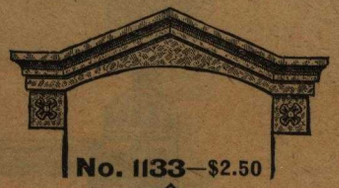
No. 1133—$2.50

No. 1114—$2.50

No. 1119—$2.90

No. 1124—$2.80

No. 1129—$3.60

No. 1134—$4.40

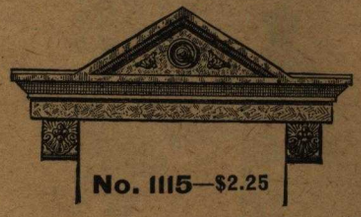
No. 1115—$2.25

No. 1120—$3.00

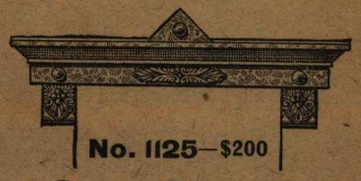
No. 1125—$200

No. 1130—$2.25

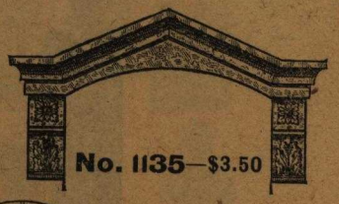
No. 1135—$3.50

No. 1135½. Price, $2.80.

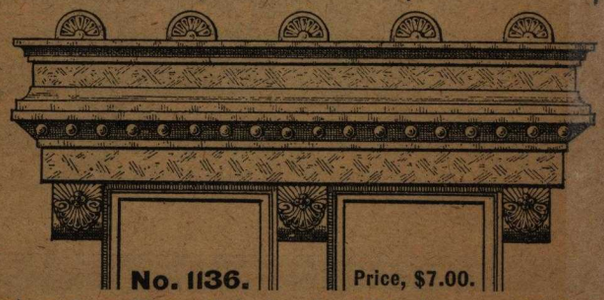
No. 1136. Price, $7.00.

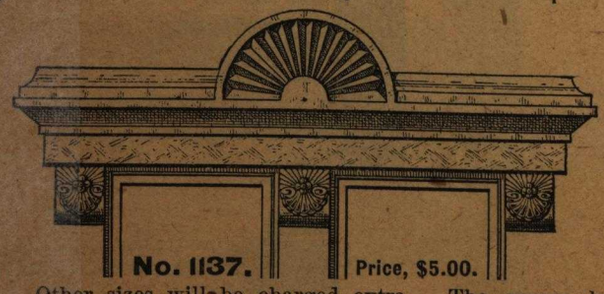
No. 1137. Price, $5.00.

The above prices for window and door caps are for openings from 30 to 40 inches in width between brick work. Other sizes will be charged extra. The square head window and door caps illustrated above can be changed to segment head caps at an expense of 75 cents additional each.

Directions for Ordering Window and Door Caps.

Orders should specify if caps are wanted for square, segment or circular head openings. For segment or circular head openings give radius.
Always state width of opening between brickwork in inches, and give the distance that the frame is recessed from face of wall.
State if caps are to be built in brickwork, or put on building already erected; as a difference in construction of cap is necessary.

GALVANIZED IRON, FIRE, DUST AND WATER PROOF SKYLIGHTS.

We manufacture Skylights of all sizes to order, but carry the following sizes in Stock, and can fill orders promptly. Other sizes made to order at 10 per cent. additional cost. SEND FOR DISCOUNT.

PRICE LIST OF SKYLIGHTS.

Size from out to out of curb.	SINGLE PITCH Fig 1139	Double PITCH Fig 1141	HIPPED Fig 1144	HIPPED TURRET Fig 1145	¼-inch ROUGH GLASS
2x4	6.00				Not Glazed
3x4	8.00		12.00		Not Glazed
4x4	10.00	12.00	14.00	30.00	Not Glazed
4x6	14.00	15.00	17.00	38.00	Not Glazed
4x8	17.00	20.00	22.00	45.00	Not Glazed
5x8	19.00	22.00		55.00	Not Glazed
6x6			24.00		Not Glazed
6x8		25.00	28.00	65.00	Not Glazed
6x10		29.00			Not Glazed

Round Ventilators.	EACH.
8-in. diam.,	$4.50
10-in. diam.,	5.50
12-in. diam.,	6.50
14-in. diam.,	7.50
Louver, 10x14	1.50

DOWN SPOUTS.	PER FT.
2-inch,	8c
3-inch,	10c
4-inch,	14c
5-inch,	17c
6-inch,	20c

SINGLE PITCH.

Fig. 1138.

Fig. 1138 illustrates Wood Curb for Fig. 1139, and tinned as stated above.

SINGLE PITCH.

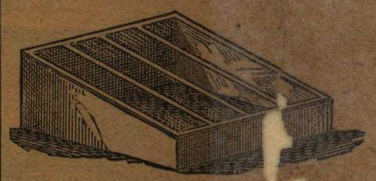

Fig. 1139.

Fig. 1139 illustrates a single Pitch Skylight; it is sometimes hinged and used as a scuttle. The bars run the short way of opening.

DOUBLE PITCH.

Fig. 1140.

Fig. 1140 illustrates Wood Curb for Fig. 1141, which is tinned over before receiving skylight.

DOUBLE PITCH.

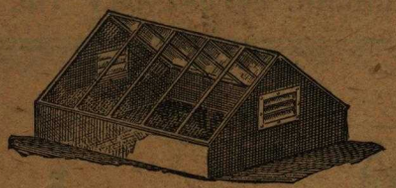

Fig. 1141.

Fig. 1141 illustrates a Double Pitch Skylight, with movable Louver Ventilators at each end, which are $1.50 each extra.

DOUBLE PITCH.

Fig. 1142.

Fig. 1142 illustrates a Double Pitch Skylight without Louver Ventilators.

HIPPED.

Fig. 1143.

Fig. 1143 illustrates a Hipped Skylight with round ventilator, which is extra; the wood curb is similar to 1138 but level on top; care should be taken to construct same perfectly square.

HIPPED.

Fig. 1144.

Fig. 1144 illustrates a Hipped Skylight with Louver Ventilators, which are $1.50 each extra.

HIPPED. TURRET.

Fig. 1145.

Fig. 1145 illustrates a Hipped Turret Skylight, with self-locking apparatus, which is controlled from below.

The above prices include ¼-inch Rough Glass for all Skylights. Skylights are not glazed but glass will be carefully packed in boxes, separate and all cut to proper sizes.

RIDGE ROLL

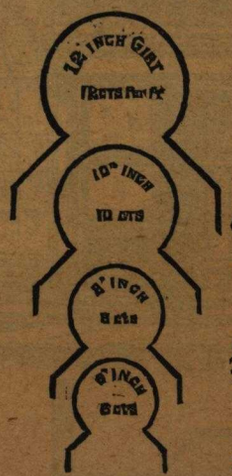

O.G WALL GUTTER

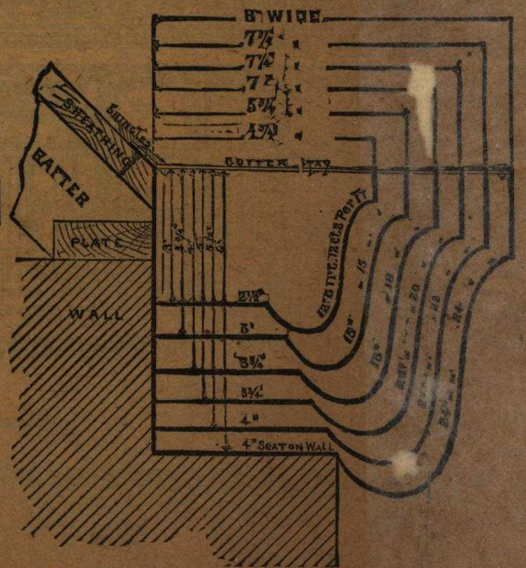

O.G HANGING GUTTER

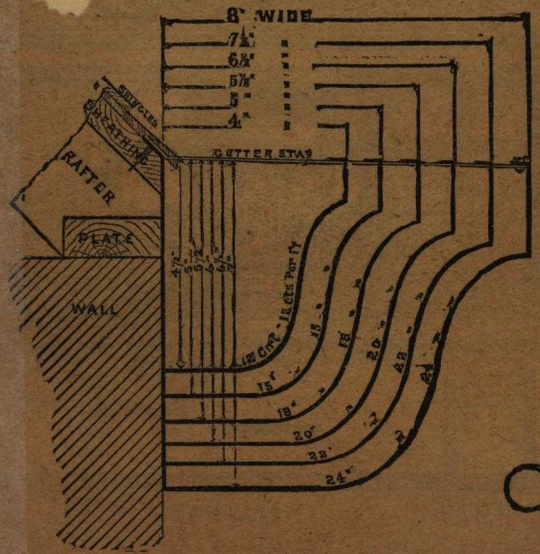

HALF ROUND HANGING GUTTER

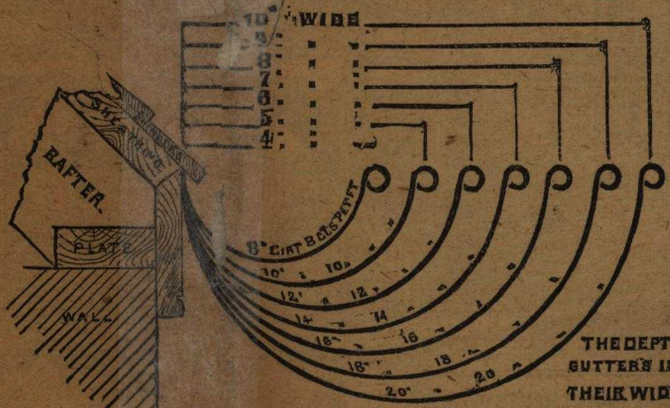

Gutters and Ridge Rolls are made in 8 feet lengths. The prices and sizes are marked in the Illustrations above. Down Spouts are made in 10 feet lengths.

MESKER'S PATENT PANELED IRON CEILING

CAN BE PUT UP BY ANY ORDINARY MECHANIC AT ONE-HALF THE EXPENSE OF OTHER IRON CEILINGS

No. 1146.

FRONT ELEVATION

PLAN OF FRONT

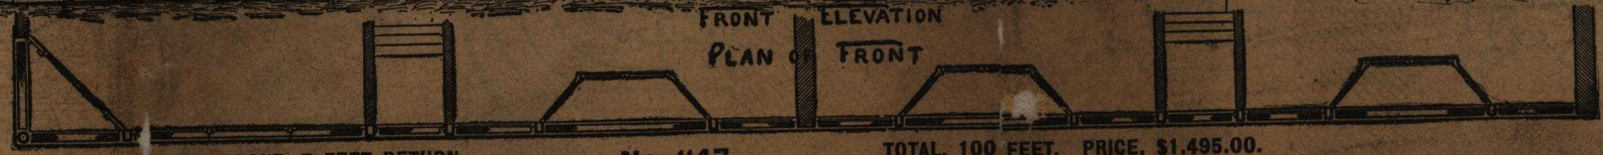

95 FEET FRONT, 7 FEET RETURN. No. 1147. TOTAL, 100 FEET. PRICE, $1,495.00.

SPECIAL INDUCEMENTS OFFERED TO PARTIES BUILDING LARGE BLOCKS

SEND FOR PRICES

MESKER BRO. ST. LOUIS

Digitized by:

ASSOCIATION
FOR
PRESERVATION
TECHNOLOGY,
INTERNATIONAL
www.apti.org

**BUILDING
TECHNOLOGY
HERITAGE
LIBRARY**

https://archive.org/details/buildingtechnologyheritagelibrary

From the collection of:

**NATIONAL
BUILDING
ARTS
CENTER**

http://web.nationalbuildingarts.org